



**NOTICE AND AGENDA
PLANNING & ZONING COMMISSION
MONDAY, MAY 2, 2022, 6:30 PM
PLANNING & ZONING COMMISSION MEETING**

Notice is hereby given that the City of Glenn Heights Planning and Zoning Commission will hold a Regular Planning and Zoning Commission Meeting on Monday, May 2, 2022, beginning at 6:30 P.M. in the City Hall, City Council Chambers, located at 1938 South Hampton Road, Glenn Heights, Texas, 75154, as prescribed by Vernon's Texas Civil Statutes, Government Code Section §551.041, to consider and possible take action on the following agenda items. Items do not have to be taken in the same order as shown in this meeting Notice and Agenda.

This Notice and Meeting Agenda, and the Agenda Packet, are posted online at <https://www.glennheightstx.gov/129/Agendas-Minutes>.

CALL TO ORDER

INVOCATION

PLEDGE OF ALLEGIANCE

PUBLIC COMMENT

AGENDA

1. **Zoning Case 21-008-FP:** Discuss and take action on a Final Plat request by Engineering Concepts & Design on behalf of Bloomfield Homes LP for Maplewood 2B. The 23.82-acres are situated in the William Rawlins Survey, Abstract No. 1205, Glenn Heights, Dallas County, Texas. This phase is proposed for a total of 99 residential lots and 1 HOA owned and maintained lot. The property is currently undeveloped, but proposed for single-family residential.
2. **Zoning Case 21-009-FP:** Discuss and take action on a Final Plat request by Engineering Concepts & Design on behalf of Bloomfield Homes LP for Hampton Park Phase 1. The 36.844-acres are situated in the John C. Patton, William G. Berry, and William G. Denton Surveys, Abstracts No. 841, 74, and 295, Glenn Heights, Ellis County, Texas. This phase is proposed for a total of 117 residential lots and 4 HOA owned and maintained lot. The property is currently undeveloped but proposed for single-family residential.
3. **Zoning Case 22-001-FP:** Discuss and take action on a Final Plat request by JPH Land Survey on behalf of Ledbetter Real Estate, Ltd. & Mariposa Crossing, LLC for Mariposa Crossing. The 5.868-acre is situated in the JP Wolsey Survey, Abstract No. 1135, Glenn Heights, Ellis County, Texas. The subject property is zoned Retail with a Specific Use Permit. The applicant proposed to subdivide

this tract into three lots.

4. **Zoning Case 21-009-RZ:** Public hearing to receive testimony concerning a zoning change request by Farrukh Azim on behalf of Sudha Suravaram. The 120.17-acre parcel is more particularly described as Tract 5R, 6R, and adjacent Tract of Block A in the Everett L Trees subdivision and located near the southeast corner of East Bear Creek Road and S. Westmoreland Road, Glenn Heights, Dallas County, Texas.
5. **Zoning Case 21-009-RZ:** Discuss and take action on a zoning change request Farrukh Azim on behalf of Sudha Suravaram. the 120.17-acre parcel is more particularly described as Tract 5R, 6R, and adjacent Tract of Block A in the Everett L Trees subdivision and located near the southeast corner of East Bear Creek Road and S. Westmoreland Road, Glenn Heights, Dallas County, Texas.
6. **Zoning Case 21-002-RZ:** Public hearing to receive testimony concerning a change of zoning request by Kimley-Horn for the property located at 901 W. Bear Creek Road, Glenn Heights, Dallas County, Texas. The 96.8-acre parcel is situated in the Elias R. Park Survey, abstract 1131 and the applicant proposes to change the zoning from Single Family-1 (SF-1) to Single Family-3 (SF-3) for the development of a single-family neighborhood.
7. **Zoning Case 21-002-RZ:** Discuss and take action on a change of zoning request by Kimley-Horn for the property located at 901 W. Bear Creek Road, Glenn Heights, Dallas County, Texas. The 96.8-acre parcel is situated in the Elias R. Park Survey, abstract 1131 and the applicant proposes to change the zoning from Single Family-1 (SF-1) to Single Family-3 (SF-3) for the development of a single-family neighborhood.
8. **Zoning Case 22-001-SP:** Discuss and take action on a request concerning a Site Plan for Auto Zone by Arly Samuelson and Westwood Professional Services. The 2.656- acre property is zoned R and is situated in the Hollywood Addition Lot 29B, Block E. The property is located at the northwest corner of Ovilla Road and Santa Rosa, Glenn Heights, Ellis County, Texas. The proposed use is auto parts store.

ADJOURNMENT

In accordance with the Americans with Disabilities Act, If you are a person with a disability and require information or materials in an appropriate alternative format; or if you require any other accommodations, please contact the City Secretary at least 48 hours in advance of the event at 972-223-1690 ext. 125 or email brandi.brown@glennheightstx.gov. Advance notification within this guideline will enable the City to make reasonable arrangements to ensure accessibility.

I, Brandi Brown, City Secretary, do hereby certify that the above Meeting Notice and Agenda was posted in a place convenient to the Public at Glenn Heights City Hall, 1938 South Hampton Road, Glenn Heights, Texas by 5:00 P.M. on Friday, April 29, 2022.

Pursuant to Section 551.071 of the Texas Government Code, the City Council reserves the right to consult in closed session with its attorney at any time during the course of this meeting and to receive legal advice regarding any item listed on this agenda.

Brandi Brown, City Secretary



CITY OF GLENN HEIGHTS PLANNING & ZONING COMMISSION REPORT

Date: May 2, 2022

SUBJECT

Discuss and take action on a Final Plat request by Engineering Concepts and Design on behalf of Bloomfield Homes, LP for Maplewood Phase IIB. The 23.822-acre parcel is a part of a 71.045-acre property zoned PD-22 and situated in the William Rawlins Survey, Abstract No. 1205, Glenn Heights, Dallas County, Texas. This phase is proposed for a total of 99 residential lots and one open space lot. The property is currently undeveloped but proposed for single-family residential.

DISCUSSION / BACKGROUND

Plat request by Engineering Concepts and Design on behalf of Bloomfield Homes, LP for Maplewood Phase IIB. The 23.822-acre parcel is a part of a 71.045-acre property zoned PD-22 and situated in the William Rawlins Survey, Abstract No. 1205, Glenn Heights, Dallas County, Texas. This phase is proposed for a total of 99 residential lots and one open space lot. The property is currently undeveloped but proposed for single-family residential.

PRIOR COUNCIL OR BOARD ACTION

Preliminary plat approved December 2019.

PUBLIC CONTACT

Notice was published in a local newspaper by March 27, 2022.

FINANCIAL IMPACT

Once fully developed, the City will collect \$0.833523 per \$100 assessed valuation for each lot.

RECOMMENDATION / ALTERNATIVES

Section 212.010 of the Texas Local Government Code states that the municipal authority responsible for approving plats shall approve a plat if:

1. It conforms to the general plan of the municipality and its current and future streets, alleys, parks, playgrounds, and public utility facilities;
2. It conforms to the general plan for the extension of the municipality and its roads, streets, and public highways within the municipality and in its extraterritorial jurisdiction, taking into account access to and extension of sewer and water mains and the instrumentality of public utilities;
3. A bond required under Section 212.0106, if applicable, is filed with the municipality; and;
4. It conforms to any rules adopted under Section 212.002.

The Development Review Committee Staff recommends APPROVAL of this final plat request.

ATTACHMENTS




1. Maplewood IIB Final Plat

PREPARED BY

Laura Voltmann, Planner

REVIEWED BY

Brandi Brown, City Secretary

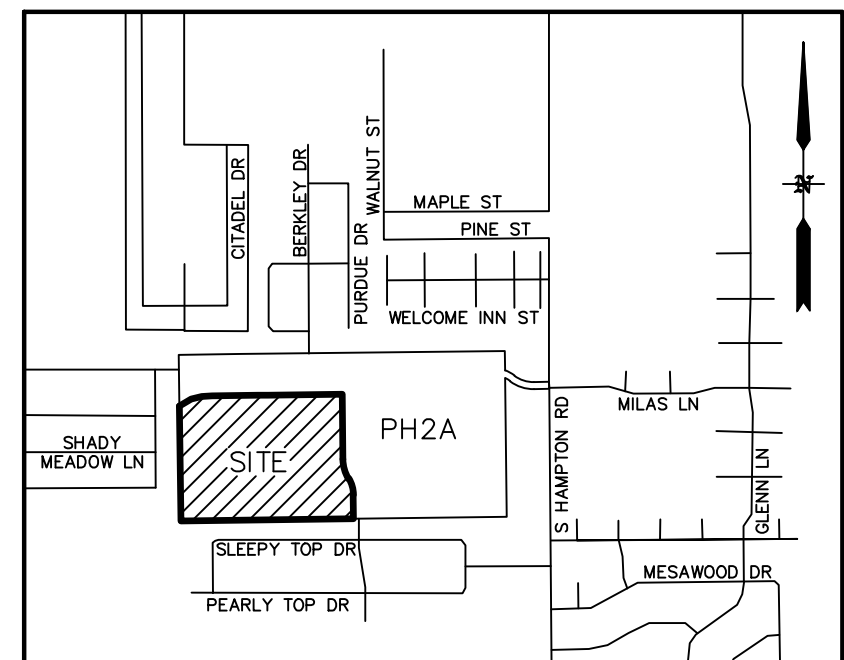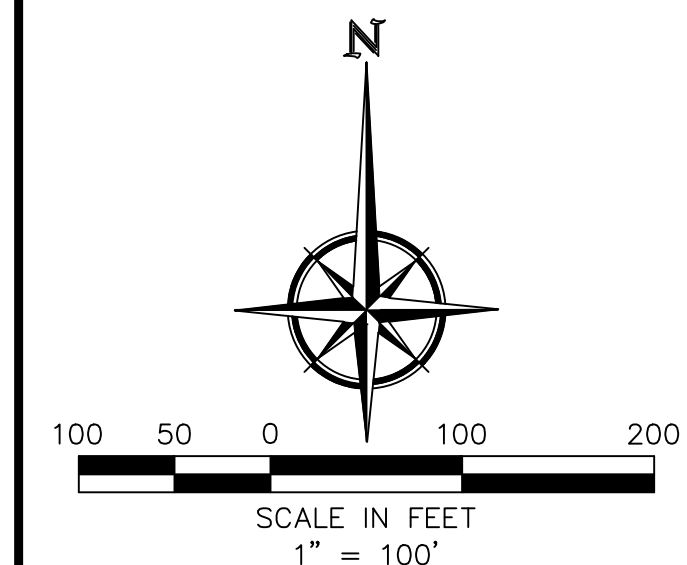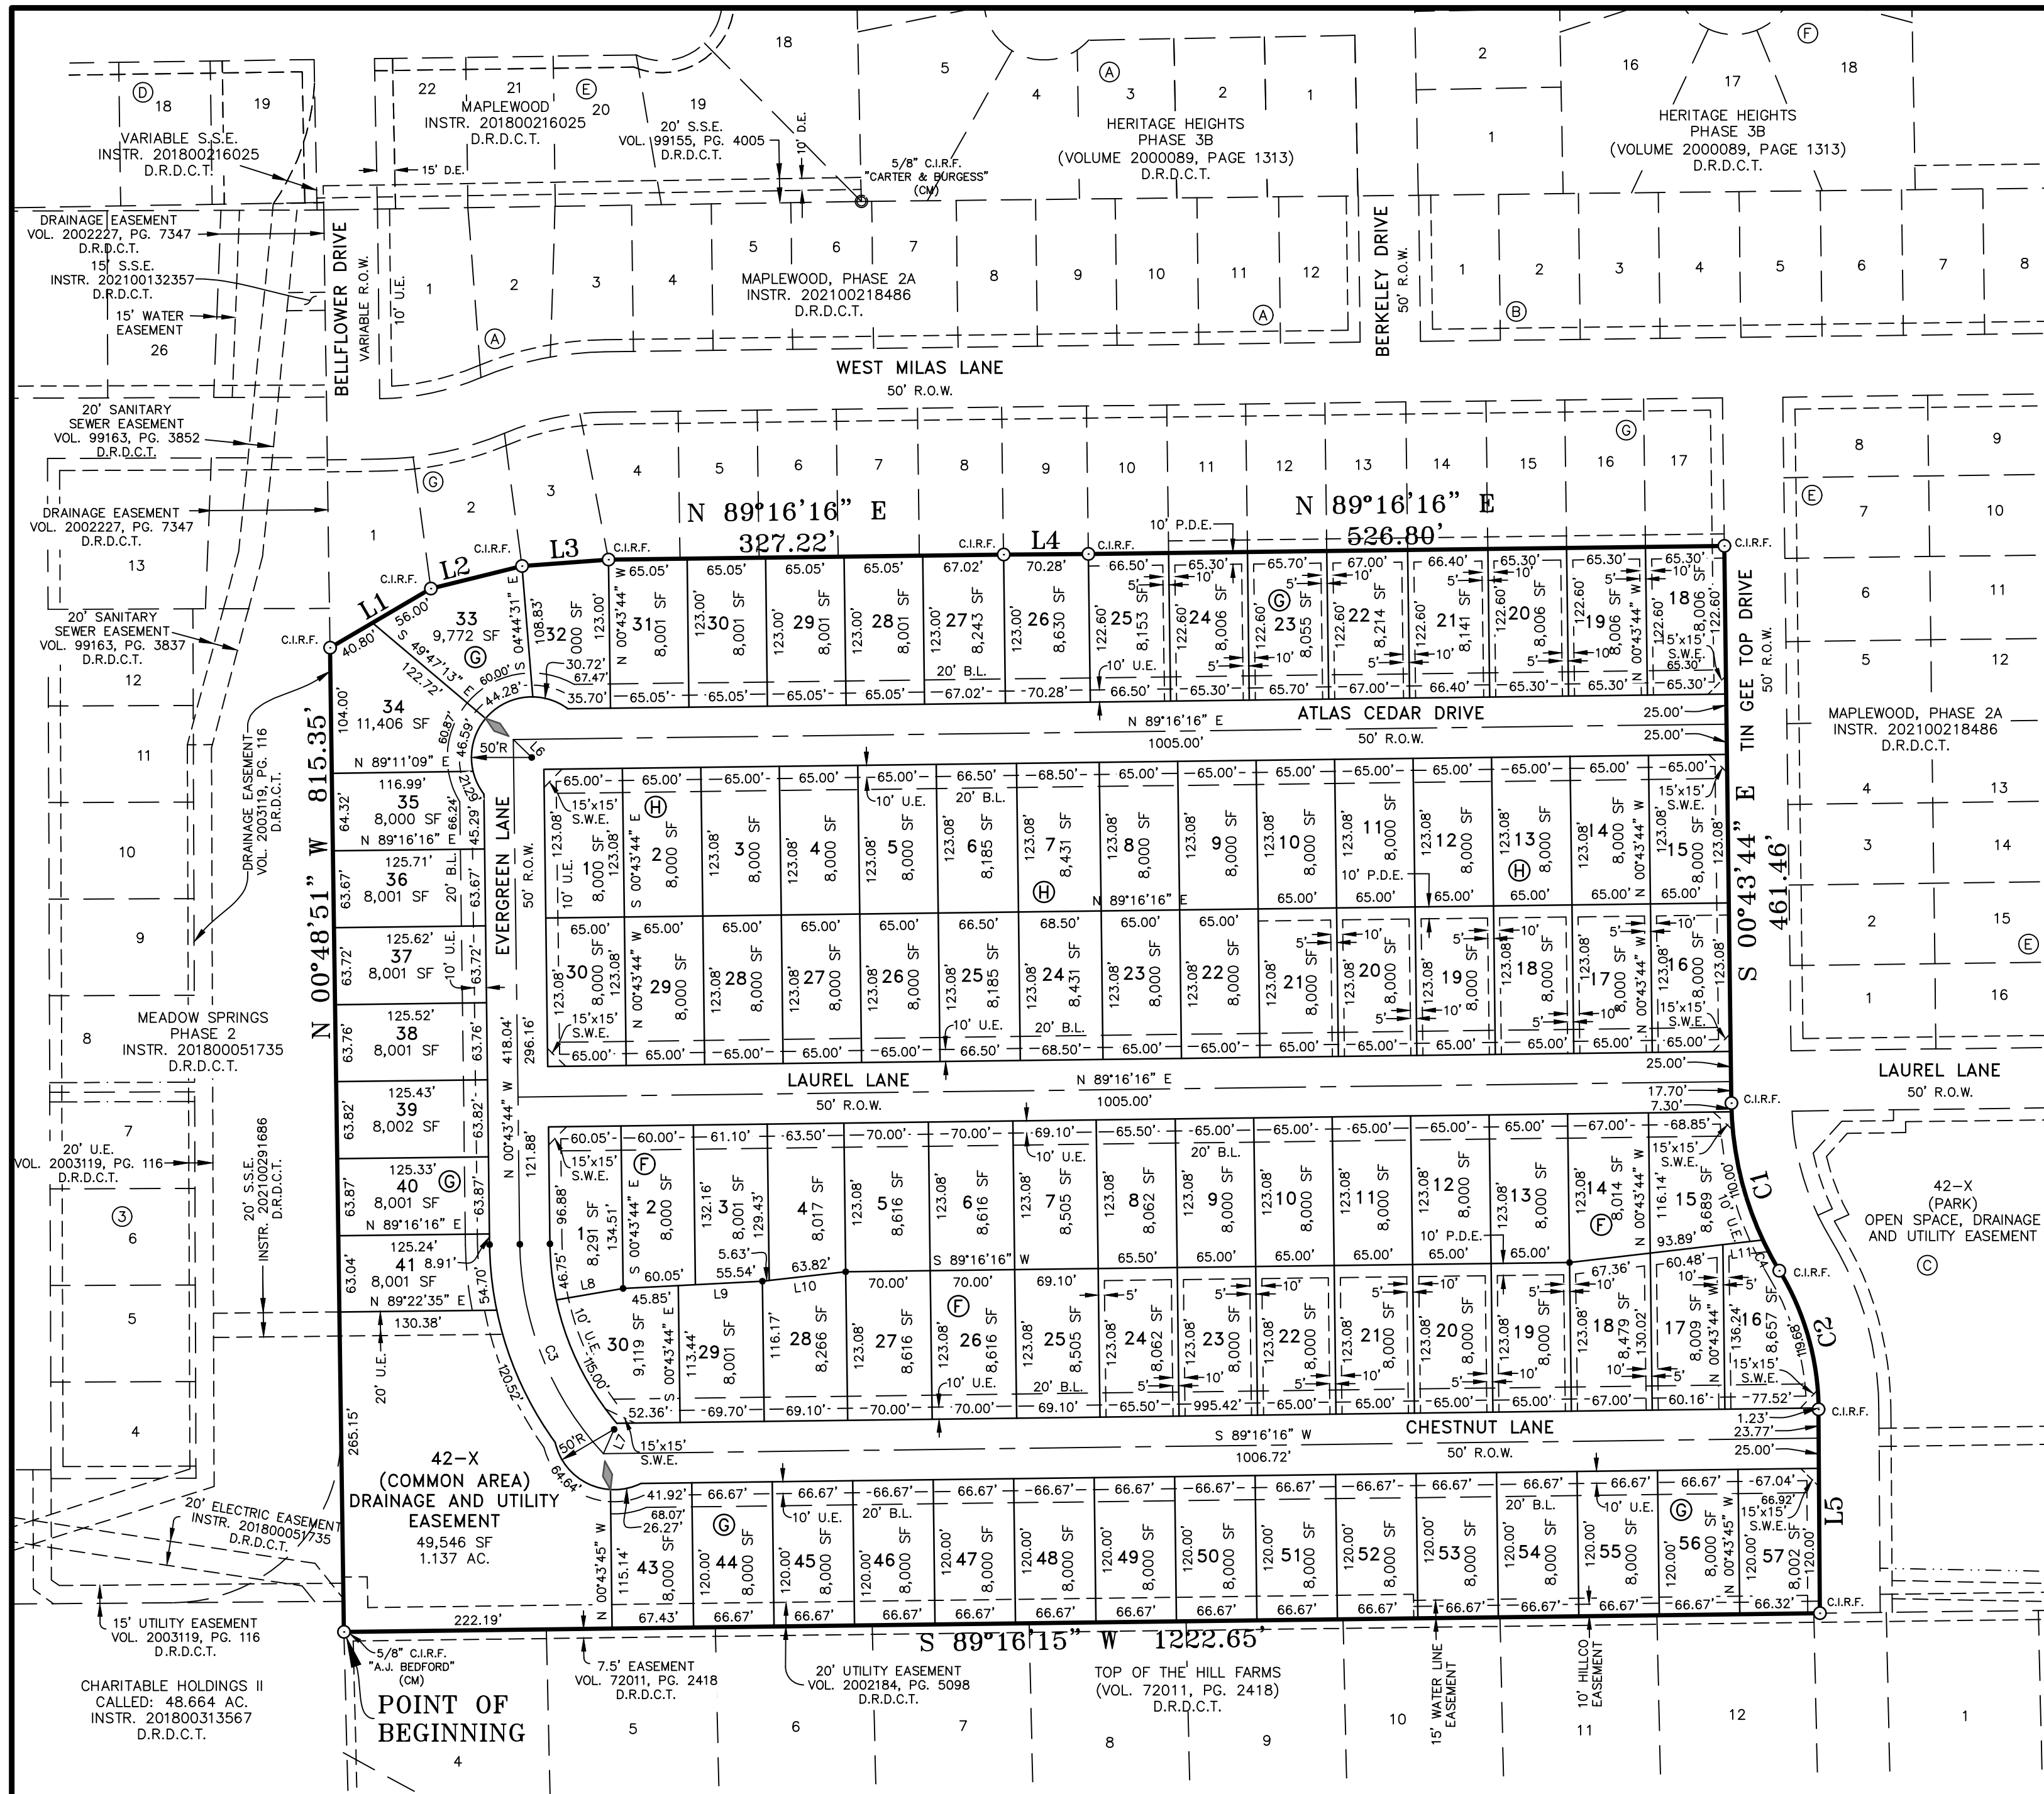

VICINITY MAP
N.T.S.

LEGEND	
C.I.R.F.	1/2" IRON ROD WITH RED CAP STAMPED "ONEAL 6570" FOUND
CM	CONTROL MONUMENT
D.R.D.C.T.	DEED RECORDS, DALLAS COUNTY, TEXAS
B.L.	BUILDING SETBACK LINE
U.E.	UTILITY EASEMENT
P.D.E.	PRIVATE DRAINAGE EASEMENT
S.S.E.	SANITARY SEWER EASEMENT
S.W.E.	SIDEWALK EASEMENT

CURVE TABLE						
CURVE	DELTA	RADIUS	TANGENT	LENGTH	CHORD BEARING	CHORD
C1	30°26'29"	275.00'	74.82'	146.11'	S 15°56'58" E	144.40'
C2	30°47'16"	225.00'	61.95'	120.90'	S 15°46'35" E	119.45'
C3	42°05'28"	260.00'	100.04'	191.00'	S 21°46'28" E	186.74'
C4	6°00'06"	275.00'	14.42'	28.81'	S 28°10'10" E	28.79'

LINE TABLE		
NO.	DIRECTION	DISTANCE
L1	N 59°41'13" E	96.80'
L2	N 76°04'52" E	77.67'
L3	N 85°43'19" E	72.00'
L4	N 89°35'50" E	70.28'
L5	S 00°22'57" E	168.77'
L6	S 45°43'44" E	21.21'
L7	N 23°43'48" E	21.97'
L8	S 80°13'59" W	56.11'
L9	S 87°01'41" W	69.74'
L10	S 83°33'49" W	69.44'
L11	N 83°21'39" E	33.41'

WAIVER OF CLAIM FOR DAMAGES

The Owner and the Developer release the City of Glenn Heights from any and all claims, damages, obligations, or liabilities by the establishment of grades, or the alteration of the surface of any portion of the existing streets and alleys, to conform the grades established in this plat.

COMMON AREAS

All Common Area Tracts will be owned and maintained by the Homeowner's Association.

PLANNED DEVELOPMENT

Said Plat shall be subject to all requirements as established by Ordinance 0-01-19.

OWNER'S CERTIFICATE AND DEDICATION

STATE OF TEXAS §
COUNTY OF DALLAS §

WHEREAS, BLOOMFIELD HOMES, L.P., IS THE OWNER OF A 23.822 ACRE PARCEL OF LAND SITUATED IN THE WILLIAM RAWLINS SURVEY, ABSTRACT NUMBER 1205, CITY OF GLENN HEIGHTS, DALLAS COUNTY, TEXAS, AND BEING A PORTION OF THAT CERTAIN CALLED 71.031 ACRE TRACT OF LAND AS DESCRIBED IN SPECIAL WARRANTY DEED TO BLOOMFIELD HOMES, L.P., RECORDED IN INSTRUMENT NUMBER 201900096199 DEED RECORDS, DALLAS COUNTY, TEXAS (D.R.D.C.T.), AND BEING MORE PARTICULARLY DESCRIBED BY METES AND BOUNDS AS FOLLOWS:

BEGINNING AT A 5/8" IRON ROD WITH CAP STAMPED "A.J. BEDFORD" FOUND IN THE EAST LINE OF THAT CERTAIN CALLED 48.664 ACRE AS DESCRIBED IN DEED TO CHARITABLE HOLDINGS II, RECORDED IN INSTRUMENT NUMBER 201800313657, D.R.D.C.T., AT THE SOUTHWEST CORNER OF THE ABOVE-MENTIONED 71.031 ACRE TRACT AND THE NORTHWEST CORNER OF TOP OF THE HILL FARMS, AN ADDITION TO THE CITY OF GLENN HEIGHTS BY PLAT THEREOF RECORDED IN VOLUME 72011, PAGE 2418, D.R.D.C.T.;

THENCE NORTH 00 DEGREES 48 MINUTES 51 SECONDS WEST, ALONG THE EAST LINE OF THE ABOVE-MENTIONED 48.664 ACRE TRACT AND THE EAST LINE OF MEADOW SPRINGS - PHASE 2, AN ADDITION TO THE CITY OF GLENN HEIGHTS BY PLAT THEREOF RECORDED IN INSTRUMENT NUMBER 201800051735, D.R.D.C.T., FOR A DISTANCE OF 815.35 FEET TO A 1/2" IRON ROD WITH RED CAP STAMPED "ONEAL 6570" FOUND AT THE MOST NORTHERLY SOUTHWEST CORNER OF MAPLEWOOD, PHASE 2A, AN ADDITION TO THE CITY OF GLENN HEIGHTS BY PLAT THEREOF RECORDED IN INSTRUMENT NUMBER 202100218486, D.R.D.C.T.;

THENCE OVER AND ACROSS SAID 71.031 ACRE TRACT, ALONG THE BOUNDARY OF SAID MAPLEWOOD, PHASE 2A, THE FOLLOWING ELEVEN (11) COURSES AND DISTANCES:

- 1) NORTH 00 DEGREES 48 MINUTES 51 SECONDS WEST, FOR A DISTANCE OF 815.35 FEET TO A 1/2" IRON ROD WITH RED CAP STAMPED "ONEAL 6570" FOUND;
- 2) NORTH 59 DEGREES 41 MINUTES 13 SECONDS EAST, FOR A DISTANCE OF 96.80 FEET TO A 1/2" IRON ROD WITH RED CAP STAMPED "ONEAL 6570" FOUND;
- 3) NORTH 76 DEGREES 04 MINUTES 52 SECONDS EAST, FOR A DISTANCE OF 77.67 FEET TO A 1/2" IRON ROD WITH RED CAP STAMPED "ONEAL 6570" FOUND;
- 4) NORTH 85 DEGREES 43 MINUTES 19 SECONDS EAST, FOR A DISTANCE OF 72.00 FEET TO A 1/2" IRON ROD WITH RED CAP STAMPED "ONEAL 6570" FOUND;
- 5) NORTH 89 DEGREES 16 MINUTES 16 SECONDS EAST, FOR A DISTANCE OF 327.22 FEET TO A 1/2" IRON ROD WITH RED CAP STAMPED "ONEAL 6570" FOUND;
- 6) NORTH 89 DEGREES 35 MINUTES 50 SECONDS EAST, FOR A DISTANCE OF 70.28 FEET TO A 1/2" IRON ROD WITH RED CAP STAMPED "ONEAL 6570" FOUND;
- 7) NORTH 89 DEGREES 16 MINUTES 16 SECONDS EAST, FOR A DISTANCE OF 526.80 FEET TO A 1/2" IRON ROD WITH RED CAP STAMPED "ONEAL 6570" FOUND;
- 8) SOUTH 00 DEGREES 43 MINUTES 44 SECONDS EAST, FOR A DISTANCE OF 461.46 FEET TO A 1/2" IRON ROD WITH RED CAP STAMPED "ONEAL 6570" FOUND AT THE BEGINNING OF A TANGENT CURVE TO THE LEFT HAVING A DELTA ANGLE OF 30 DEGREES 26 MINUTES 29 SECONDS, A RADIUS OF 275.00 FEET, AND A LONG CHORD BEARS SOUTH 15 DEGREES 56 MINUTES 58 SECONDS EAST FOR A DISTANCE OF 144.40 FEET;
- 9) SOUTHEASTERLY, ALONG SAID CURVE TO THE LEFT, AN ARC LENGTH OF 146.11 FEET TO A 1/2" IRON ROD WITH RED CAP STAMPED "ONEAL 6570" FOUND AT THE BEGINNING OF A REVERSE CURVE TO THE RIGHT HAVING A DELTA ANGLE OF 30 DEGREES 47 MINUTES 16 SECONDS, A RADIUS OF 225.00 FEET AND A LONG CHORD THAT BEARS SOUTH 15 DEGREES 46 MINUTES 35 SECONDS EAST FOR A DISTANCE OF 119.45 FEET;
- 10) SOUTHEASTERLY, ALONG SAID REVERSE CURVE TO THE RIGHT, AN ARC LENGTH OF 120.90 FEET TO A 1/2" IRON ROD WITH RED CAP STAMPED "ONEAL 6570" FOUND;
- 11) SOUTH 00 DEGREES 22 MINUTES 57 SECONDS EAST, FOR A DISTANCE OF 168.77 FEET TO A 1/2" IRON ROD WITH RED CAP STAMPED "ONEAL 6570" FOUND AT THE MOST SOUTHERLY SOUTHWEST CORNER OF SAID MAPLEWOOD, PHASE 2A, SAME BEING IN THE NORTH LINE OF THE AFOREMENTIONED TOP OF THE HILL FARMS AND THE COMMON SOUTH LINE OF SAID 71.031 ACRE TRACT;

THENCE SOUTH 89 DEGREES 16 MINUTES 15 SECONDS WEST, ALONG THE NORTH LINE OF THE SAID TOP OF THE HILL FARMS AND THE COMMON SOUTH LINE OF SAID 71.031 ACRE TRACT, FOR A DISTANCE OF 1222.65 FEET TO THE POINT OF BEGINNING AND CONTAINING 23.822 ACRES OF LAND, MORE OR LESS.

NOW THEREFORE KNOW ALL MEN BY THESE PRESENTS:

THAT BLOOMFIELD HOMES, L.P., the undersigned Owner of the real property described in this plat does hereby adopt this plat designating the hereon above described property as MAPLEWOOD, PHASE 2B, an addition to the City of Glenn Heights, Texas, and does hereby dedicate all streets and alleys identified thereon to the City of Glenn Heights, Texas for the use and benefit of the public as a perpetual right-of-way and easement for the passage and accommodation of vehicle and pedestrian traffic, and the construction, operation, use, maintenance, inspection, repair, alteration, and replacement of a paved road within the boundaries of the right-of-way and easement area, for any purpose related to the exercise of a governmental service or function including, but not limited to fire and police protection, garbage collection, inspection and code enforcement, and the removal of any vehicle or obstacle that impairs access, and for all other purposes for which a public street and right-of-way is commonly used, including installing, repairing, maintaining, altering, replacing, relocating and operating utilities in, into, upon, over, across, and under said right-of-way, and including but not limited to all such uses permitted by the Laws of the State of Texas and the Ordinances and Charter of the City of Glenn Heights. Owner covenants and agrees that Owner and Owner's heirs, representatives, administrators, successors and assigns shall at no time erect, place or construct, or cause to be erected, placed or constructed in, into, upon, over, across or under any right-of-way or easement granted herein any temporary or permanent structures except as may otherwise be authorized by the City of Glenn Heights, and it is further agreed that the City of Glenn Heights shall have the right to enter upon said right-of-way and easement, and remove any fences, buildings or other obstructions as may now be found upon said right-of-way or easement. TO HAVE AND TO HOLD said right-of-way and easement unto the City of Glenn Heights, its successors and assigns, and Owner hereby binds Owner and Owner's heirs, representatives, administrators, successors and assigns to warrant and forever defend, all and singular, said rights-of-ways and easements unto the City of Glenn Heights, its successor and assigns, against every person whomsoever lawfully claiming or to claim the same or any part thereof.

The permanent right-of-way and easement rights and privileges granted herein are exclusive, and Owner covenants that it will not convey any other easement or conflicting rights within the area covered by the grant to any other person without the prior written consent of the City of Glenn Heights.

This Certificate of Dedication is signed this _____ day of _____, 2022.

FOR: Bloomfield Homes, L.P.,
a Texas limited partnership
By: Bloomfield Properties, Inc.,
a Texas corporation, General Partner

By: Donald J. Dykstra, President

STATE OF TEXAS §
COUNTY OF TARRANT §

BEFORE ME, the undersigned authority, a Notary Public in and for the State of Texas, on this date personally appeared Donald J. Dykstra, known to me to be the person whose name is subscribed to the foregoing instrument and acknowledged to me that he executed the same for the purpose and consideration therein expressed and in the capacity therein stated.

Given under my hand and seal of office this _____ day of _____, 2022.

Notary public for the State of Texas
My commission expires:

SURVEYOR'S CERTIFICATE

STATE OF TEXAS §
COUNTY OF DALLAS §

THAT I, Daniel Chase O'Neal, do hereby certify that this plat was prepared under my supervision from an actual survey of the land and that the corner monuments shown hereon were properly placed under my supervision, in accordance with the development code of the City of Glenn Heights, Texas.

PRELIMINARY ~ This document shall not be recorded for any purpose and shall not be used, reviewed, or relied upon as a final survey document.

DANIEL CHASE O'NEAL
REGISTERED PROFESSIONAL LAND SURVEYOR
STATE OF TEXAS NO. 6570



STATE OF TEXAS §
COUNTY OF COLLIN §

BEFORE ME, the undersigned authority, a Notary Public in and for the State of Texas, on this date personally appeared Daniel Chase O'Neal, known to me to be the person whose name is subscribed to the foregoing instrument and acknowledged to me that he executed the same for the purpose and consideration therein expressed and in the capacity therein stated.

Given under my hand and seal of office this _____ day of _____, 2022.

Notary public for the State of Texas
My commission expires:

APPROVAL CERTIFICATE

I HEREBY CERTIFY THAT THE ABOVE AND FOREGOING PLAT OF MAPLEWOOD, PHASE 2B ADDITION TO THE CITY OF GLENN HEIGHTS WAS APPROVED THIS _____ DAY OF _____, 2022, BY THE CITY COUNCIL OF THE CITY OF GLENN HEIGHTS, TEXAS.

Mayor _____ Date _____ City Secretary _____ Date _____

SAID ADDITION SHALL BE SUBJECT TO ALL THE REQUIREMENTS OF THE DEVELOPMENT CODE OF THE CITY OF GLENN HEIGHTS.

WITNESS MY HAND THIS ____ DAY OF _____, 2022.

City Secretary _____ Date _____

NOTE:

1. All bearings shown hereon are based on the Texas State Plane Coordinate System of 1983 (2011), North Central Zone (4202).
2. A 1/2-inch iron rod with cap stamped ONEAL 6570 will be set at all lot corners and/or at reference points to lot corners, wherever possible, after the completion of all utilities and subdivision construction.
3. By graphical plotting, the parcel described hereon lies within an Area of Minimal Flood Hazard (Zone "X"), as delineated on the Dallas County, Texas and Incorporated Areas, Flood Insurance Rate Map, Map Number 48113C0640K, dated July 7, 2014, published by the Federal Emergency Management Agency (FEMA). The Surveyor utilized the above referenced floodplain information for this determination and the Surveyor does not certify that revised floodplain information has or has not been published by FEMA or some other source. On occasion, greater floods can and will occur and flood heights may be increased by man-made or natural causes. The above flood statement shall not create liability on the part of the surveyor.
4. Private Drainage Easements shall be kept clear of all obstructions that would prevent proper drainage.
5. The City of Glenn Heights is not responsible for the maintenance of the Private Drainage Easements along the rear and side yards of Lots 16-24, Block F, Lots 18-25, Block G and Lots 16-21, Block H, which will be maintained by the property owner.

FINAL PLAT
MAPLEWOOD
PHASE 2B
LOTS 18-41, 42-X, AND 43-57, BLOCK G;
AND LOTS 1-30, BLOCK H;

BEING
23.822 ACRES
99 RESIDENTIAL LOTS
1 COMMON AREA TRACT

SITUATED IN THE
WILLIAM RAWLINS SURVEY, ABST. NO. 1205
CITY OF GLENN HEIGHTS, DALLAS COUNTY, TEXAS
ENGINEERING CONCEPTS & DESIGN, L.P.
ENGINEERING/PROJECT MANAGEMENT/CONSTRUCTION SERVICES
TEXAS FIRM REG. NO. 001145
201 WINDCO CIRCLE, SUITE 200, WYLIE, TEXAS 75098
(972) 941-8400 FAX (972) 941-8401

OWNER/DEVELOPER
BLOOMFIELD HOMES, L.P.
1050 E. HWY. 114, SUITE 210
SOUTHLAKE, TX 76092
(972) 416-1572
LAND SURVEYOR
O'NEAL SURVEYING COMPANY
205 WINDCO CIRCLE, SUITE 100
WYLIE, TX 75098
TBPLS Firm No. 10194132 JOB NO. 19061
daniel.oneal@onealsurveying.com
(903) 804-2891

DATE: 3/08/2022

SCALE: 1"=100'

SHEET 1 OF 1



CITY OF GLENN HEIGHTS PLANNING & ZONING COMMISSION REPORT

Date: May 2, 2022

SUBJECT

Zoning Case 21-009-FP: Discuss and take action on a Final Plat request by Engineering Concepts & Design on behalf of Bloomfield Homes LP for Hampton Park Phase 1. The 36.844-acres are situated in the John C. Patton, William G. Berry, and William G. Denton Surveys, Abstracts No. 841, 74, and 295, Glenn Heights, Ellis County, Texas. This phase is proposed for a total of 117 residential lots and 4 HOA owned and maintained lot. The property is currently undeveloped but proposed for single-family residential.

DISCUSSION / BACKGROUND

Final Plat request by Engineering Concepts & Design on behalf of Bloomfield Homes LP for Hampton Park Phase 1. The 36.844-acres are situated in the John C. Patton, William G. Berry, and William G. Denton Surveys, Abstracts No. 841, 74, and 295, Glenn Heights, Ellis County, Texas. This phase is proposed for a total of 117 residential lots and 4 HOA owned and maintained lot. The property is currently undeveloped but proposed for single-family residential.

PRIOR COUNCIL OR BOARD ACTION

Preliminary plat approved January 2020.

PUBLIC CONTACT

Notice was published in a local newspaper by March 27, 2022.

FINANCIAL IMPACT

Once fully developed, the City will collect \$0.833523 per \$100 assessed valuation for each lot.

RECOMMENDATION / ALTERNATIVES

Section 212.010 of the Texas Local Government Code states that the municipal authority responsible for approving plats shall approve a plat if:

1. It conforms to the general plan of the municipality and its current and future streets, alleys, parks, playgrounds, and public utility facilities;
2. It conforms to the general plan for the extension of the municipality and its roads, streets, and public highways within the municipality and in its extraterritorial jurisdiction, taking into account access to and extension of sewer and water mains and the instrumentality of public utilities;
3. A bond required under Section 212.0106, if applicable, is filed with the municipality; and;
4. It conforms to any rules adopted under Section 212.002.

The Development Review Committee Staff recommends APPROVAL of this final plat request.

ATTACHMENTS



1. Hampton Park Final Plat

PREPARED BY

Laura Voltmann, Planner

REVIEWED BY

Brandi Brown, City Secretary

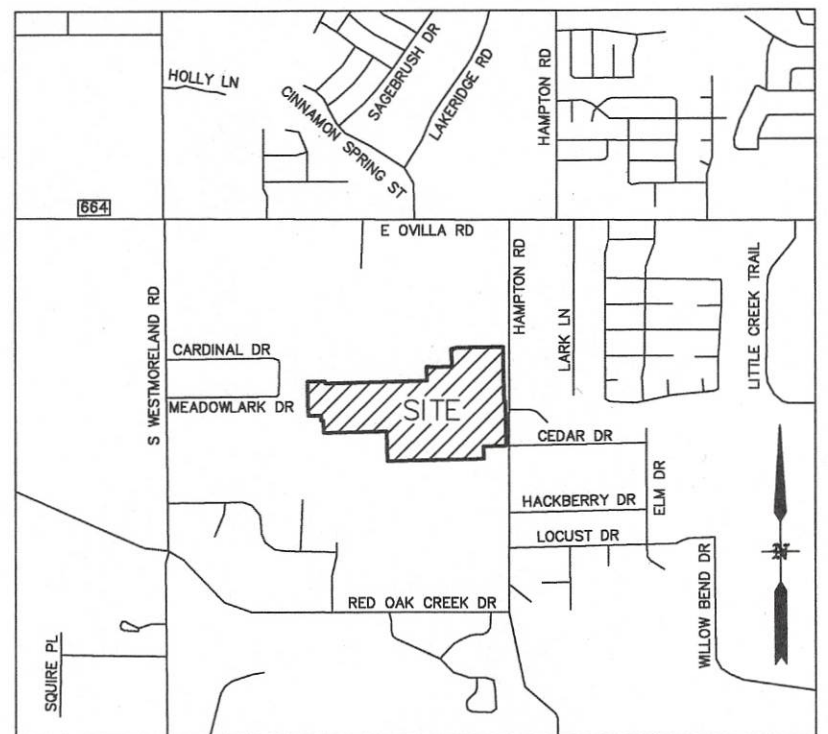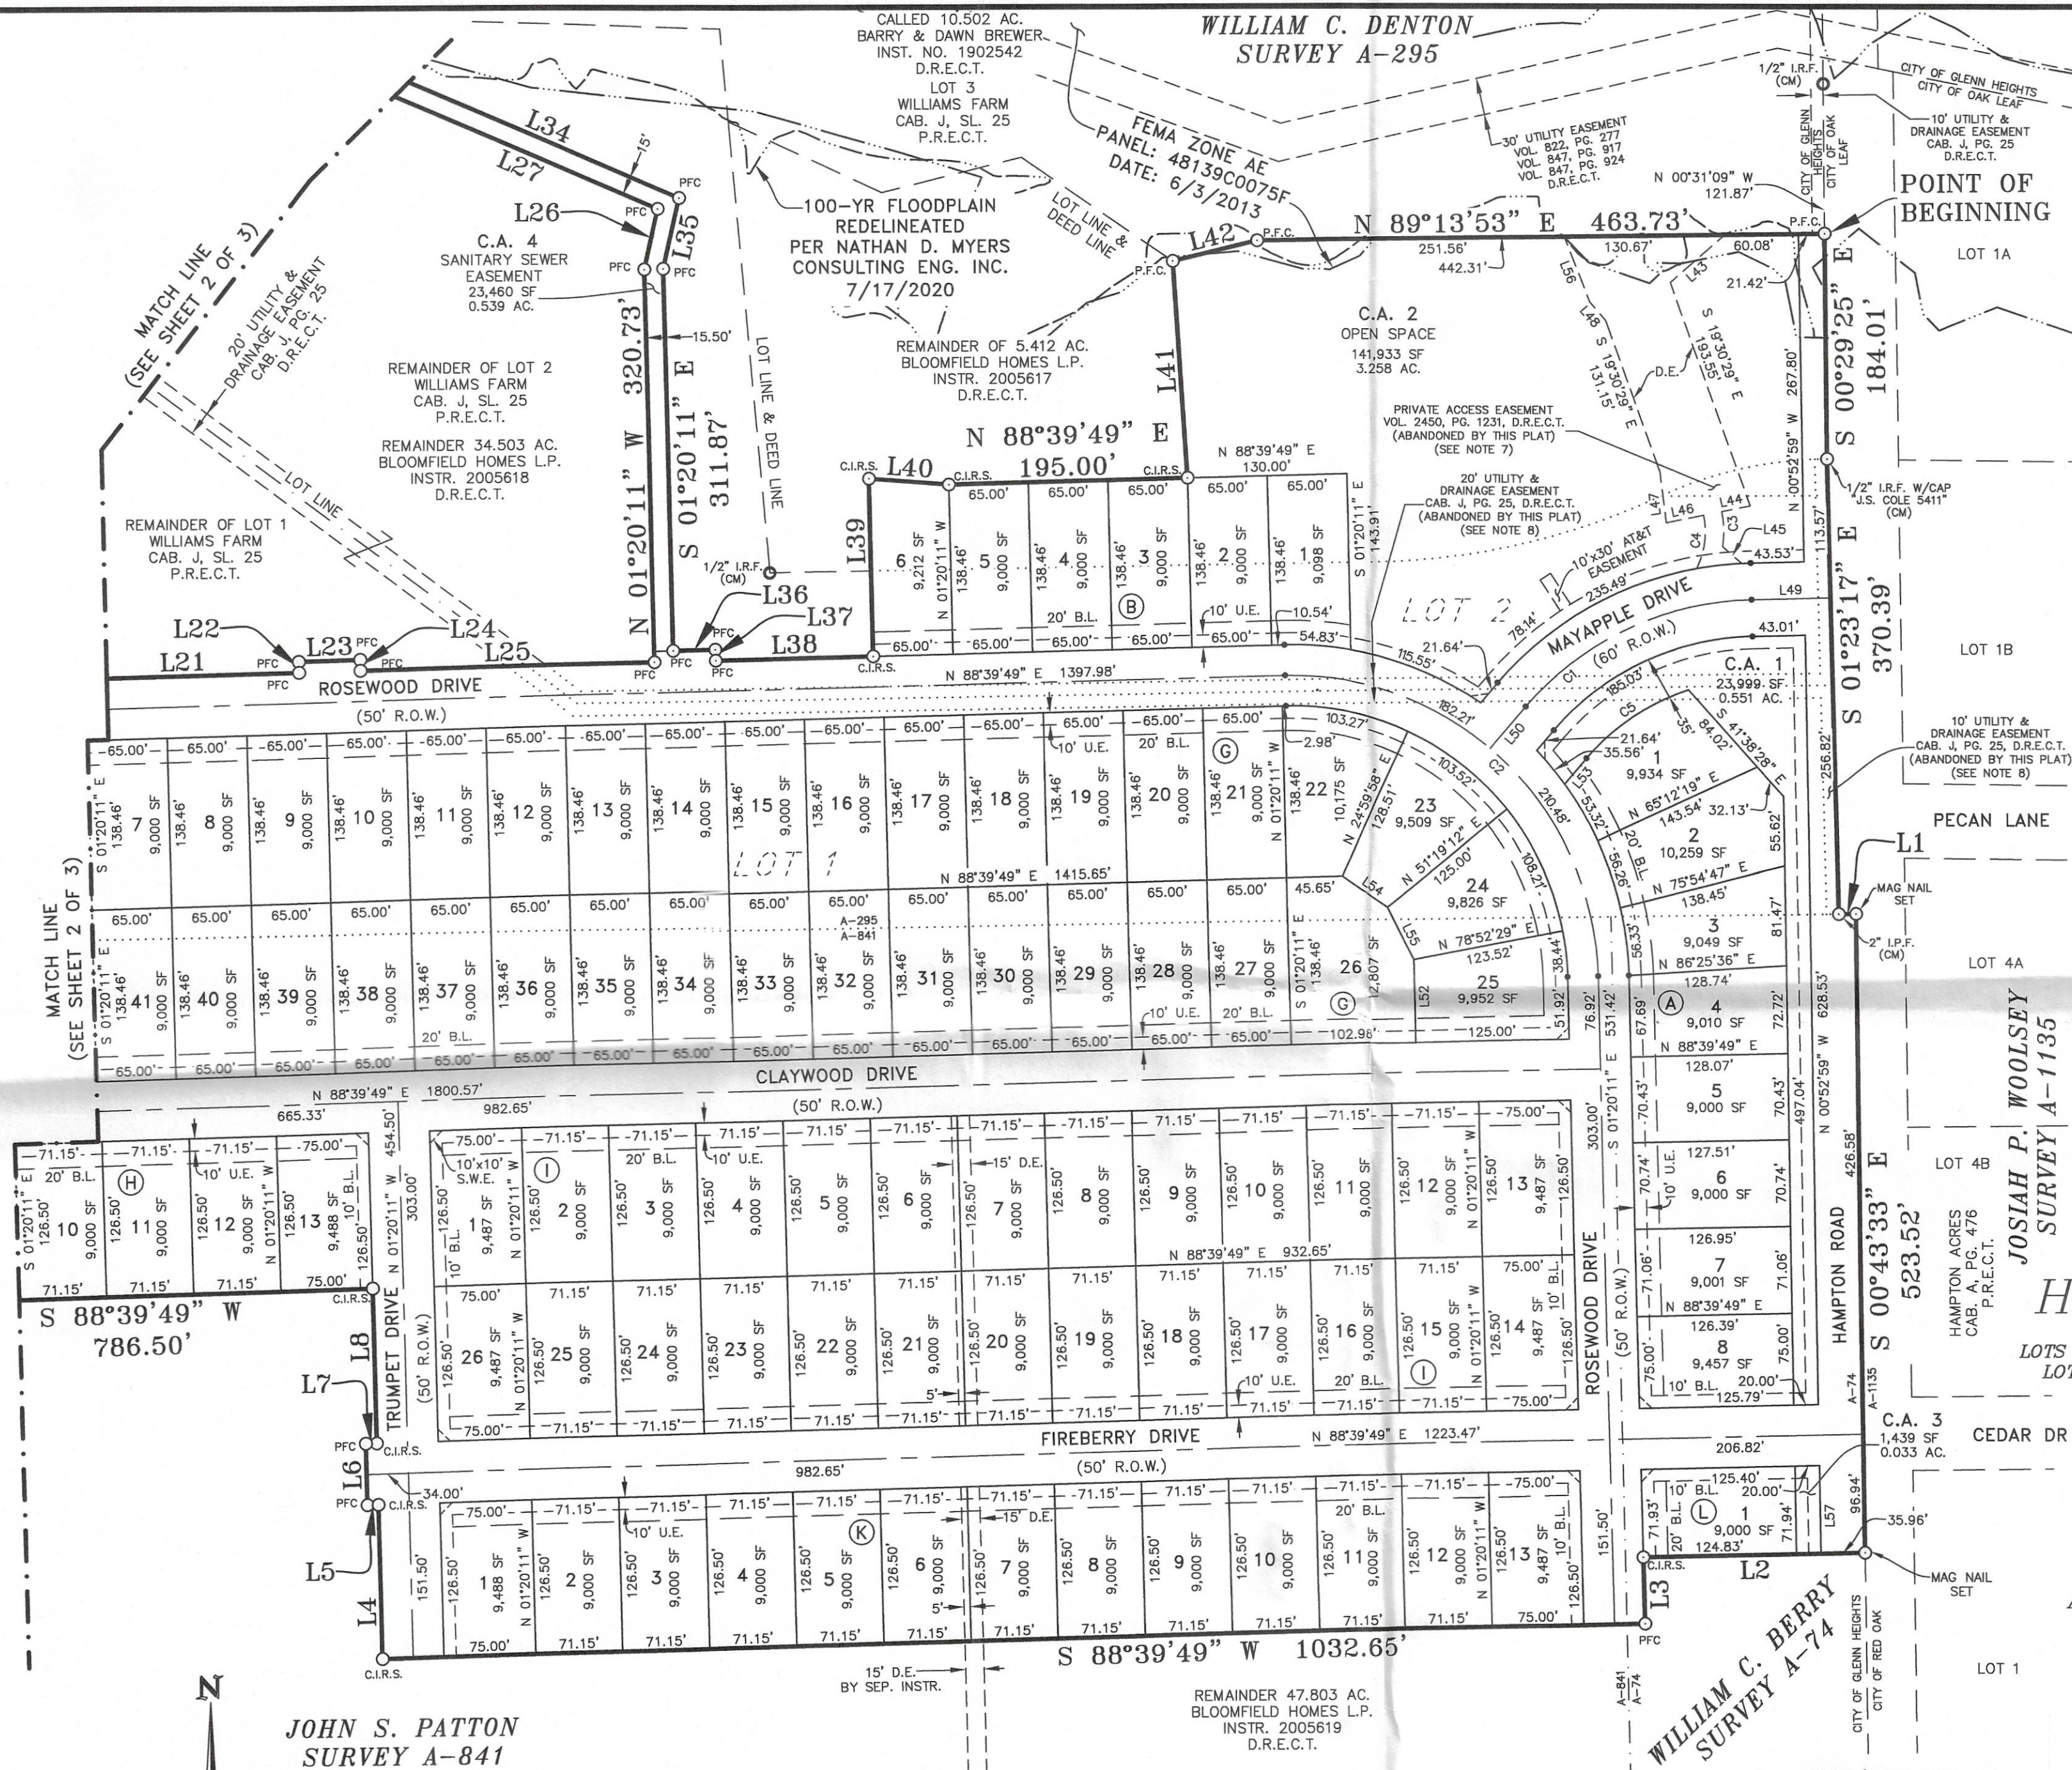

LEGEND	
C.I.R.S.	1/2" IRON ROD WITH CAP STAMPED "ONEAL 6570" SET
I.R.F.	IRON ROD FOUND
I.P.F.	IRON PIPE FOUND
P.F.C.	POINT FOR CORNER
CM	CONTROLLING MONUMENT
P.R.E.C.T.	PLAT RECORDS ELLIS COUNTY TEXAS
D.R.E.C.T.	DEED RECORDS ELLIS COUNTY, TEXAS
B.L.	BUILDING SETBACK LINE
D.E.	DRAINAGE EASEMENT
S.S.E.	SANITARY SEWER EASEMENT
S.W.E.	SIDEWALK EASEMENT
U.E.	UTILITY EASEMENT
C.A.	COMMON AREA

FINAL PLAT HAMPTON PARK, PHASE 1

LOTS 1-9 AND C.A. 1, BLOCK A; LOTS 1-6 AND C.A. 2 & 4, BLOCK B;
 LOTS 13-17, BLOCK F; LOTS 1-47, BLOCK G; LOTS 3-13, BLOCK H;
 LOTS 1-26, BLOCK I; LOTS 1-13, BLOCK K;
 & LOT 1 AND C.A. 3, BLOCK L

BEING A REPLAT OF
 A PORTION OF
 LOTS 1 & 2, WILLIAMS FARM
 CAB. J, PG. 25, P.R.E.C.T.
 & A FINAL PLAT OF A PORTION OF
 A 5.412 ACRE TRACT AND A 47.804 ACRE TRACT

AND BEING
 36.844 ACRES
 117 RESIDENTIAL LOTS
 & 4 COMMON AREA LOTS
 SITUATED IN THE
 JOHN C. PATTON SURVEY, A-841,
 WILLIAM G. BERRY SURVEY, A-74,
 & WILLIAM C. DENTON SURVEY, A-295
 CITY OF GLENN HEIGHTS, ELLIS COUNTY, TEXAS

ENGINEERING CONCEPTS & DESIGN, L.P.
 ENGINEERING/PROJECT MANAGEMENT/CONSTRUCTION SERVICES
 TEXAS FIRM REG. NO. 001145
 201 WINDCO CIRCLE, SUITE 200, WYLIE, TEXAS 75098
 (972) 941-8400 FAX (972) 941-8401

DATE: 1/27/2022

SHEET 1 OF 3

Z:\PROJECTS\06543 Hampton Park\dwg\Plats\6543 Final Plat Ph 1.dwg

OWNER’S CERTIFICATE AND DEDICATION

WHEREAS BLOOMFIELD HOMES, LP BEING THE OWNER OF 36.844 ACRES OF LAND LOCATED IN THE JOHN S. PATTON SURVEY, ABSTRACT NUMBER 841, THE WILLIAM G. BERRY SURVEY, ABSTRACT NO. 74 AND THE WILLIAM C. DENTON SURVEY, ABSTRACT NO. 295, ELLIS COUNTY, TEXAS, BEING A PORTION OF THAT CERTAIN CALLED 5.412 ACRE TRACT AS DESCRIBED TO BLOOMFIELD HOMES, LP, BY DEED RECORDED IN DOCUMENT NO. 2005617, DEED RECORDS, ELLIS COUNTY, TEXAS (D.R.E.C.T.), A PORTION OF THAT CERTAIN CALLED 34.503 ACRE TRACT AS DESCRIBED TO BLOOMFIELD HOMES, LP, BY DEED RECORDED IN DOCUMENT NO. 2005618, (D.R.E.C.T.), AND A PORTION OF THAT CERTAIN CALLED 47.803 ACRE TRACT AS DESCRIBED TO BLOOMFIELD HOMES, LP, BY DEED RECORDED IN DOCUMENT NO. 2005619, (D.R.E.C.T.) AND BEING MORE PARTICULARLY DESCRIBED BY METES AND BOUNDS AS FOLLOWS:

BEGINNING THE NORTHEAST CORNER OF LOT 2, WILLIAMS FARM, AN ADDITION AS RECORDED IN CABINET J, SLIDE 25, PLAT RECORDS, ELLIS COUNTY, TEXAS (P.R.E.C.T.) AND THE COMMON NORTHEAST CORNER OF SAID 5.412 ACRE TRACT, FROM WHICH A 1/2-INCH IRON ROD FOUND IN THE EAST LINE OF LOT 3 OF SAID ADDITION BEARS NORTH 00 DEGREES 31 MINUTES 09 SECONDS WEST, A DISTANCE OF 121.87 FEET;

THENCE SOUTH 00 DEGREES 29 MINUTES 25 SECONDS EAST, ALONG THE EAST LINE OF SAID 5.412 ACRE TRACT, A DISTANCE OF 184.01 FEET TO A 1/2-INCH IRON ROD WITH CAP STAMPED "J.S. COLE 5411: FOUND AT THE SOUTHEAST CORNER OF SAID 5.412 ACRE TACT AND THE COMMON NORTHEAST CORNER OF SAID LOT 2;

THENCE SOUTH 01 DEGREES 23 MINUTES 17 SECONDS EAST, ALONG THE EAST LINE OF SAID 34.503 ACRE TRACT, SAME BEING THE EAST LINE OF SAID LOT 2 AND LOT 1 OF SAID WILLIAMS FARM, A DISTANCE OF 370.39 FEET TO A 2-INCH IRON PIPE FOUND IN THE NORTH LINE OF SAID 47.803 ACRE TRACT AND BEING AT THE SOUTHEAST CORNER OF SAID 34.503 ACRE TRACT, SAME BEING THE SOUTHEAST CORNER OF SAID LOT 1;

THENCE NORTH 89 DEGREES 16 MINUTES 21 SECONDS EAST, A DISTANCE OF 13.97 FEET TO A MAG NAIL SET IN THE APPROXIMATE CENTERLINE OF HAMPTON ROAD AT THE NORTHEAST CORNER OF SAID 47.803 ACRE TRACT;

THENCE SOUTH 00 DEGREES 43 MINUTES 33 SECONDS EAST, ALONG THE APPROXIMATE CENTERLINE OF HAMPTON ROAD, A DISTANCE OF 523.52 FEET TO A MAG NAIL SET FOR CORNER;

THENCE, OVER AND ACROSS SAID 47.803 ACRE TRACT, THE FOLLOWING THIRTEEN (13) COURSES AND DISTANCES:

- 1) SOUTH 88 DEGREES 39 MINUTES 49 SECONDS WEST, A DISTANCE OF 180.79 FEET TO A 1/2-INCH IRON ROD WITH RED CAP STAMPED "ONEAL 6570" SET;
- 2) SOUTH 01 DEGREES 20 MINUTES 11 SECONDS EAST, A DISTANCE OF 54.57 FEET;
- 3) SOUTH 88 DEGREES 39 MINUTES 49 SECONDS WEST, A DISTANCE OF 1032.65 FEET TO A 1/2-INCH IRON ROD WITH RED CAP STAMPED "ONEAL 6570" SET;
- 4) NORTH 01 DEGREES 20 MINUTES 11 SECONDS WEST, A DISTANCE OF 126.50 FEET TO A 1/2-INCH IRON ROD WITH RED CAP STAMPED "ONEAL 6570" SET;
- 5) SOUTH 88 DEGREES 39 MINUTES 49 SECONDS WEST, A DISTANCE OF 9.00 FEET;
- 6) NORTH 01 DEGREES 20 MINUTES 11 SECONDS WEST, A DISTANCE OF 50.00 FEET;
- 7) NORTH 88 DEGREES 39 MINUTES 49 SECONDS EAST, A DISTANCE OF 9.00 FEET TO A 1/2-INCH IRON ROD WITH RED CAP STAMPED "ONEAL 6570" SET;
- 8) NORTH 01 DEGREES 20 MINUTES 11 SECONDS WEST, A DISTANCE OF 126.50 FEET TO A 1/2-INCH IRON ROD WITH RED CAP STAMPED "ONEAL 6570" SET;
- 9) SOUTH 88 DEGREES 39 MINUTES 49 SECONDS WEST, A DISTANCE OF 786.50 FEET TO A 1/2-INCH IRON ROD WITH RED CAP STAMPED "ONEAL 6570" SET;
- 10) NORTH 01 DEGREES 20 MINUTES 11 SECONDS WEST, A DISTANCE OF 126.50 FEET TO A 1/2-INCH IRON ROD WITH RED CAP STAMPED "ONEAL 6570" SET;
- 11) SOUTH 88 DEGREES 39 MINUTES 49 SECONDS WEST, A DISTANCE OF 6.42 FEET;
- 12) NORTH 01 DEGREES 20 MINUTES 11 SECONDS WEST, A DISTANCE OF 50.00 FEET TO A 1/2-INCH IRON ROD WITH RED CAP STAMPED "ONEAL 6570" SET;
- 13) NORTH 02 DEGREES 57 MINUTES 29 SECONDS WEST, A DISTANCE OF 120.03 FEET TO A 1/2-INCH IRON PIPE FOUND AT THE SOUTHWEST CORNER OF THE ABOVE-MENTIONED 34.503 ACRE TRACT, SAME BEING THE SOUTHWEST CORNER OF SAID LOT 1, WILLIAMS FARM, AND THE SOUTHEAST CORNER OF THAT CERTAIN CALLED 121.897 ACRE TRACT AS DESCRIBED TO OVILLA TREES, LTD. BY DEED RECORDED IN VOLUME 2050, PAGE 1785, D.R.E.C.T.;

THENCE NORTH 00 DEGREES 35 MINUTES 03 SECONDS WEST, ALONG THE EAST LINE OF THE ABOVE-MENTIONED 121.897 ACRE TRACT AND THE COMMON WEST LINE OF THE ABOVE-MENTIONED LOT 1 OF SAID WILLIAMS FARM, A DISTANCE OF 228.76 FEET TO A 1/2-INCH IRON ROD WITH RED CAP STAMPED "ONEAL 6570" SET;

THENCE, OVER AND ACROSS SAID 34.503 ACRE TRACT, THE FOLLOWING TWENTY (20) COURSES AND DISTANCES:

- 1) NORTH 89 DEGREES 24 MINUTES 57 SECONDS EAST, A DISTANCE OF 128.58 FEET TO A 1/2-INCH IRON ROD WITH RED CAP STAMPED "ONEAL 6570" SET;
- 2) NORTH 00 DEGREES 35 MINUTES 03 SECONDS WEST, A DISTANCE OF 5.00 FEET;
- 3) NORTH 89 DEGREES 24 MINUTES 57 SECONDS EAST, A DISTANCE OF 50.00;
- 4) SOUTH 00 DEGREES 35 MINUTES 03 SECONDS EAST, A DISTANCE OF 24.46 FEET;
- 5) NORTH 88 DEGREES 39 MINUTES 49 SECONDS EAST, A DISTANCE OF 261.38 FEET;
- 6) NORTH 01 DEGREES 20 MINUTES 11 SECONDS WEST, A DISTANCE OF 9.00 FEET;
- 7) NORTH 88 DEGREES 39 MINUTES 49 SECONDS EAST, A DISTANCE OF 50.00 FEET;
- 8) SOUTH 01 DEGREES 20 MINUTES 11 SECONDS EAST, A DISTANCE OF 9.00 FEET;
- 9) NORTH 88 DEGREES 39 MINUTES 49 SECONDS EAST, A DISTANCE OF 257.16 FEET;
- 10) NORTH 01 DEGREES 20 MINUTES 11 SECONDS WEST, A DISTANCE OF 9.00 FEET;
- 11) NORTH 88 DEGREES 39 MINUTES 49 SECONDS EAST, A DISTANCE OF 50.00 FEET;
- 12) SOUTH 01 DEGREES 20 MINUTES 11 SECONDS EAST, A DISTANCE OF 9.00 FEET;
- 13) NORTH 88 DEGREES 39 MINUTES 49 SECONDS EAST, A DISTANCE OF 240.00 FEET;
- 14) NORTH 01 DEGREES 20 MINUTES 11 SECONDS WEST, A DISTANCE OF 320.73 FEET;
- 15) NORTH 12 DEGREES 46 MINUTES 29 SECONDS EAST, A DISTANCE OF 50.75 FEET;
- 16) NORTH 66 DEGREES 49 MINUTES 37 SECONDS WEST, A DISTANCE OF 301.45 FEET;
- 17) SOUTH 88 DEGREES 39 MINUTES 49 SECONDS WEST, A DISTANCE OF 196.97 FEET;
- 18) NORTH 80 DEGREES 20 MINUTES 56 SECONDS WEST, A DISTANCE OF 140.35 FEET;
- 19) NORTH 01 DEGREES 20 MINUTES 11 SECONDS WEST, A DISTANCE OF 356.14 FEET;
- 20) NORTH 63 DEGREES 54 MINUTES 14 SECONDS EAST, A DISTANCE OF 206.09 FEET TO A POINT FOR CORNER IN THE EAST LINE OF THE ABOVEMENTIONED LOT 2 AND THE ABOVEMENTIONED 34.503 ACRE TRACT, COMMON TO THE WEST LINE OF A CALLED 45.347 ACRE TRACT AS DESCRIBED TO JKL TEXAS PROPERTIES, LLC, BY DEED RECORDED IN DOCUMENT NO. 1803443, D.R.E.C.T., SAME BEING IN LITTLE CREEK;

THENCE, ALONG LITTLE CREEK AND SAID COMMON LINE, THE FOLLOWING TWO (2) COURSES AND DISTANCES:

- 1) SOUTH 32 DEGREES 04 MINUTES 15 SECONDS EAST, A DISTANCE OF 2.44 FEET;
- 2) SOUTH 20 DEGREES 13 MINUTES 10 SECONDS EAST, A DISTANCE OF 12.64 FEET;

THENCE, OVER AND ACROSS SAID 34.503 ACRE TRACT AND THE ABOVE-MENTIONED 5.412 ACRE TRACT, THE FOLLOWING FOURTEEN (14) COURSES AND DISTANCES:

- 1) SOUTH 63 DEGREES 54 MINUTES 14 SECONDS WEST, A DISTANCE OF 195.45 FEET;
- 2) SOUTH 01 DEGREES 20 MINUTES 11 SECONDS EAST, A DISTANCE OF 334.17 FEET;
- 3) SOUTH 80 DEGREES 20 MINUTES 56 SECONDS EAST, A DISTANCE OF 126.54 FEET;
- 4) NORTH 88 DEGREES 39 MINUTES 49 SECONDS EAST, A DISTANCE OF 198.79 FEET;
- 5) SOUTH 66 DEGREES 49 MINUTES 37 SECONDS EAST, A DISTANCE OF 317.20 FEET;
- 6) SOUTH 12 DEGREES 46 MINUTES 29 SECONDS WEST, A DISTANCE OF 59.34 FEET;
- 7) SOUTH 01 DEGREES 20 MINUTES 11 SECONDS EAST, A DISTANCE OF 311.87 FEET;
- 8) NORTH 88 DEGREES 39 MINUTES 49 SECONDS EAST, A DISTANCE OF 34.50 FEET;
- 9) SOUTH 01 DEGREES 20 MINUTES 11 SECONDS EAST, A DISTANCE OF 9.00 FEET;
- 10) NORTH 88 DEGREES 39 MINUTES 49 SECONDS EAST, A DISTANCE OF 128.58 FEET TO A 1/2-INCH IRON ROD WITH RED CAP STAMPED "ONEAL 6570" SET;
- 11) NORTH 01 DEGREES 20 MINUTES 11 SECONDS WEST, A DISTANCE OF 145.00 FEET TO A 1/2-INCH IRON ROD WITH RED CAP STAMPED "ONEAL 6570" SET;
- 12) SOUTH 85 DEGREES 35 MINUTES 27 SECONDS EAST, A DISTANCE OF 65.33 FEET TO A 1/2-INCH IRON ROD WITH RED CAP STAMPED "ONEAL 6570" SET;
- 13) NORTH 88 DEGREES 39 MINUTES 49 SECONDS EAST, A DISTANCE OF 195.00 FEET TO A 1/2-INCH IRON ROD WITH RED CAP STAMPED "ONEAL 6570" SET;
- 14) NORTH 03 DEGREES 46 MINUTES 52 SECONDS WEST, A DISTANCE OF 177.59 FEET TO A POINT FOR CORNER IN THE COMMON LINE OF SAID LOT 3 AND SAID 5.412 ACRE TRACT, SAME BEING IN LITTLE CREEK;

THENCE ALONG LITTLE CREEK AND THE COMMON LINE OF SAID LOT 3 AND SAID 5.41 ACRE TRACT, THE FOLLOWING TWO (2) COURSES AND DISTANCES:

- 1) NORTH 76 DEGREES 31 MINUTES 59 SECONDS EAST, A DISTANCE OF 70.76 FEET;
- 2) NORTH 89 DEGREES 13 MINUTES 53 SECONDS EAST, A DISTANCE OF 463.73 FEET TO THE POINT OF BEGINNING AND CONTAINING 36.844 ACRES OF LAND, MORE OR LESS.

NOW THEREFORE KNOW ALL MEN BY THESE PRESENTS:

THAT BLOOMFIELD HOMES, LP, the undersigned Owner of the real property described in this plat does hereby adopt this plat designating the hereon above described property as HAMPTON PARK, PHASE 1, an addition to the City of Glenn Heights, Texas and does hereby dedicate all streets and alleys identified thereon to the City of Glenn Heights, Texas for the use and benefit of the public as a perpetual right-of-way and easement for the passage and accommodation of vehicle and pedestrian traffic, and the construction, operation, use, maintenance, inspection, repair, alteration, and replacement of a paved road within the boundaries of the right-of-way and easement area, for any purpose related to the exercise of a governmental service or function including, but not limited to fire and police protection, garbage collection, inspection and code enforcement, and the removal of any vehicle or obstacle that impairs access. and for all other purposes for which a public street and right-of-way is commonly used, including installing, repairing, maintaining, altering, replacing, relocating and operating utilities in, into, upon, over, across, and under said right-of-way, and including but not limited to all such uses permitted by the Laws of the State of Texas and the Ordinances and Charter of the City of Glenn Heights. Owner covenants and agrees that Owner and Owner’s heirs, representatives, administrators, successors and assigns shall at no time erect, place or construct, or cause to be erected, placed or constructed in, into, upon, over, across or under any right-of-way or easement granted herein any temporary or permanent structures except as may otherwise by authorized by the City of Glenn Heights, and it is further agreed that the City of Glenn Heights shall have the right to enter upon said right-of-way and easement, and remove any fences, buildings or other obstructions as may now be found upon said right-of-way or easement. TO HAVE AND TO HOLD said right-of-way and easement unto the City of Glenn Heights, its successors and assigns, and Owner hereby binds Owner and Owner’s heirs, representatives, administrators, successors and assigns to warrant and forever defend, all and singular, said rights-of-ways and easements unto the City of Glenn Heights, its successor: and assigns, against every person whomsoever lawfully claiming or to claim the same or any part thereof.

The permanent right-of-way and easement rights and privileges granted herein are exclusive, and Owner covenants that it will not convey any other easement or conflicting rights within the are covered by the grant to any other person without the prior written consent of the City of Glenn Heights.

This Certificate of Dedication is signed this _____ day of _____, 2022.

FOR: Bloomfield Homes, L.P.,
a Texas limited partnership
By: Bloomfield Properties, Inc.,
a Texas corporation, General Partner

By: _____
Donald J. Dykstra, President

STATE OF TEXAS
COUNTY OF TARRANT

BEFORE ME, the undersigned authority, a Notary Public in and for the State of Texas, on this date personally appeared Donald J. Dykstra, known to me to be the person whose name is subscribed to the foregoing instrument and acknowledged to me that he executed the same for the purpose and consideration therein expressed and in the capacity therein stated.

GIVEN MY HAND AND SEAL OF OFFICE THIS _____ DAY OF _____, 2022.

NOTARY PUBLIC FOR THE STATE OF TEXAS
MY COMMISSION EXPIRES:

SURVEYOR’S CERTIFICATE

STATE OF TEXAS
COUNTY OF COLLIN

THAT, I Daniel Chase O’Neal, do hereby certify that this plat was prepared under my supervision from an actual survey of the land and that the corner monuments shown hereon were properly placed under my supervision, in accordance with the development code of the City of Glenn Heights, Texas.

Preliminary, this document shall not be recorded for any purpose and shall not be used or viewed or relied upon as a final survey document. For Final Plat review purposes only.

DANIEL CHASE O’NEAL
REGISTERED PROFESSIONAL LAND SURVEYOR
STATE OF TEXAS NO. 6570



STATE OF TEXAS
COUNTY OF COLLIN

BEFORE ME, the undersigned authority, a Notary Public in and for the State of Texas, on this date personally appeared Daniel Chase O’Neal, known to me to be the person whose name is subscribed to the foregoing instrument and acknowledged to me that he executed the same for the purpose and consideration therein expressed and in the capacity therein stated.

GIVEN MY HAND AND SEAL OF OFFICE THIS _____ DAY OF _____, 2022.

NOTARY PUBLIC FOR THE STATE OF TEXAS
MY COMMISSION EXPIRES:

CITY APPROVAL CERTIFICATE

I hereby certify that the above and foregoing plat of HAMPTON PARK, PHASE 1 addition to the City of Glenn Heights was approved this _____ day of _____, 2022 by the Planning and Zoning Commission of the City of Glenn Heights, Texas.

Chairman Secretary

I hereby certify that the above and foregoing plat of HAMPTON PARK, PHASE 1 addition to the City of Glenn Heights was approved this _____ day of _____, 2022 by the City Council of the City of Glenn Heights, Texas.

Mayor City Secretary

FINAL PLAT

HAMPTON PARK, PHASE 1

LOTS 1-9 AND C.A. 1, BLOCK A; LOTS 1-6 AND C.A. 2 & 4, BLOCK B;
LOTS 13-17, BLOCK F; LOTS 1-47, BLOCK G; LOTS 3-13, BLOCK H;
LOTS 1-26, BLOCK I; LOTS 1-13, BLOCK K;
& LOT 1 AND C.A. 3, BLOCK L

BEING A REPLAT OF

A PORTION OF
LOTS 1 & 2, WILLIAMS FARM
CAB. J, PG. 25, P.R.E.C.T.
& A FINAL PLAT OF A PORTION OF
A 5.412 ACRE TRACT AND A 47.804 ACRE TRACT

AND BEING

36.844 ACRES
117 RESIDENTIAL LOTS
& 4 COMMON AREA LOTS

SITUATED IN THE

JOHN C. PATTON SURVEY, A-841,
WILLIAM G. BERRY SURVEY, A-74,
& WILLIAM G. DENTON SURVEY, A-295
CITY OF GLENN HEIGHTS, ELLIS COUNTY, TEXAS

ENGINEERING CONCEPTS & DESIGN, L.P.
ENGINEERING/PROJECT MANAGEMENT/CONSTRUCTION SERVICES
TEXAS FIRM REG. NO. 001145
201 WINDCO CIRCLE, SUITE 200, WYLIE TEXAS 75098
(972) 941-8400 FAX (972) 941-8401

DATE: 1/27/2022

SHEET 3 OF 3



CITY OF GLENN HEIGHTS PLANNING & ZONING COMMISSION REPORT

Date: May 2, 2022

SUBJECT

Zoning Case 22-001-FP: Discuss and take action on a Final Plat request by JPH Land Survey on behalf of Ledbetter Real Estate, Ltd. & Mariposa Crossing, LLC for Mariposa Crossing. The 5.868-acre is situated in the JP Wolsey Survey, Abstract No. 1135, Glenn Heights, Ellis County, Texas. The subject property is zoned Retail with a Specific Use Permit. The applicant proposed to subdivide this tract into three lots.

DISCUSSION / BACKGROUND

Action on a Final Plat request by JPH Land Survey on behalf of Ledbetter Real Estate, Ltd. & Mariposa Crossing, LLC for Mariposa Crossing. The 5.868-acre is situated in the JP Wolsey Survey, Abstract No. 1135, Glenn Heights, Ellis County, Texas. The subject property is zoned Retail with a Specific Use Permit. The applicant proposed to subdivide this tract into three lots.

PRIOR COUNCIL OR BOARD ACTION

Preliminary plat approved November 2021.

PUBLIC CONTACT

Notice was published in a local newspaper by March 27, 2022.

FINANCIAL IMPACT

Once fully developed, the City will collect property and sales tax revenue on this development and all applicable businesses that occupy this space.

RECOMMENDATION / ALTERNATIVES

Section 212.010 of the Texas Local Government Code states that the municipal authority responsible for approving plats shall approve a plat if:

1. It conforms to the general plan of the municipality and its current and future streets, alleys, parks, playgrounds, and public utility facilities;
2. It conforms to the general plan for the extension of the municipality and its roads, streets, and public highways within the municipality and in its extraterritorial jurisdiction, taking into account access to and extension of sewer and water mains and the instrumentalities of public utilities;
3. A bond required under Section 212.0106, if applicable, is filed with the municipality; and;
4. It conforms to any rules adopted under Section 212.002.

The Development Review Committee Staff recommends APPROVAL of this final plat request.

ATTACHMENTS

1. Mariposa Crossing Final Plat

PREPARED BY

Laura Voltmann, Planner

REVIEWED BY

Brandi Brown, City Secretary

Drafter: ML
Revision:
Revision:

FLOOD ZONE CLASSIFICATION

This property lies within ZONE(S) X of the Flood Insurance Rate Map for Ellis County, Texas and Incorporated Areas, map no. 48139C0075F, dated 2013/06/03, via scaled map location and graphic plotting and/or the National Flood Hazard Layer (NFHL) Web Map Service (WMS) at <http://hazards.fema.gov>.

MONUMENTS / DATUMS / BEARING BASIS

Monuments are found if not marked MNS or CRS.

- CRS ○ 1/2" rebar stamped "JPH Land Surveying" set
MNS ○ Mag nail & washer stamped "JPH Land Surveying" set
TBM ○ Site benchmark (see vicinity map for general location)
○ Vertex or common point (not a monument)
Coordinate values, if shown, are US.SyFt./TxCS,'83,NCZ
Elevations, if shown, are NAVD'88
Bearings are based on grid north (TxCS,'83,NCZ)
TYPE I ○ TxDOT Right of Way tapered concrete monument.
TYPE II ○ TxDOT Right of Way bronze cap in concrete.
TYPE III ○ TxDOT Right of Way aluminum cap.

LEGEND OF ABBREVIATIONS

US.SyFt. United States Survey Feet
TxCS,'83,NCZ Texas Coordinate System of 1983, North Central Zone
NAVD'88 North American Vertical Datum of 1988
P.R.E.C.T. Plat Records of Ellis County, Texas
O.P.R.E.C.T. Official Public Records of Ellis County, Texas
D.R.E.C.T. Deed Records of Ellis County, Texas
VOL/PG/INST# Volume/Page/Instrument Number
POB/POC Point of Beginning/Point of Commencing
ESMT/BL Easement/Building Line

SURVEYOR'S CERTIFICATE

KNOW ALL MEN BY THESE PRESENTS:

That I, Jewel Chadd, do hereby certify that this plat is true and correct and was prepared from an actual survey of the property made under my supervision on the ground.

PRELIMINARY: THIS DOCUMENT SHALL NOT BE RECORDED FOR ANY PURPOSE AND SHALL NOT BE USED OR VIEWED OR RELIED UPON AS A FINAL SURVEY DOCUMENT.

Jewel Chadd
Registered Professional
Land Surveyor No. 5745
jewel@jphls.com
Date: TBD

STATE OF TEXAS §

COUNTY OF TARRANT §


BEFORE ME, the undersigned authority, on this day personally appeared **Jewel Chadd**, known to me to be the person whose name is subscribed to the foregoing instrument and acknowledged to me that he executed the same for the purposes and consideration therein expressed, in the capacity therein stated, and as the act and deed of said partnership.

GIVEN UNDER MY HAND AND SEAL OF OFFICE on the ____ day of _____, 2021.

Notary Public, State of Texas

My Commission Expires:

VICINITY MAP

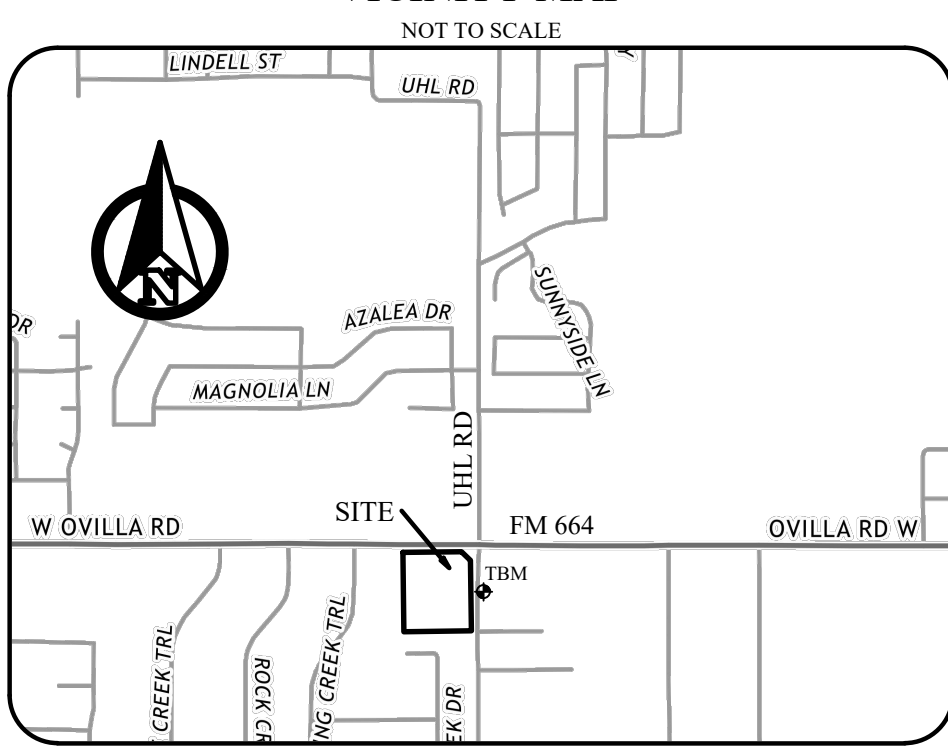

OWNERS:

Ledbetter Real Estate, Ltd.
5326 West Ledbetter Drive
Dallas, Texas 75236

Mariposa Crossing, LLC
1007 Ferris Avenue
Waxahachie, Texas 75165

PREPARED BY:

JPH Land Surveying, Inc.
785 Lonesome Dove Trail,
Hurst, Texas 76054
(817) 431-4971

DEVELOPER:


Vaquero Glenn Heights Partners, LP
2900 Wingate Street, Suite 200
Fort Worth, TX 76107
(512) 983-1793

SURVEYOR'S NOTES:

- The benchmark is a mag nail with a washer stamped "JPH BENCHMARK" set in a concrete curb of a concrete drive way on the east side of Uhl Road, approximately 230' south of the intersection of East Ovilla Road and Uhl Road. Benchmark Elevation = 618.61' (NAVD88). See Vicinity map for general location.
- Building lines or setbacks are to be determined by the current zoning of the subject property.
- Lots subject to Reciprocal Access Easement Agreement recorded under Instrument Number 2155961, Official Public Records, Ellis County, Texas.

WAIVER OF CLAIM OF DAMAGES:

The owner and the developer release the City of Glenn Heights from any and all claims, damages, obligations, or liabilities by the establishment of grades, or the alteration of the surface of any portion of the existing streets and alleys, to conform the grades established in this plat.

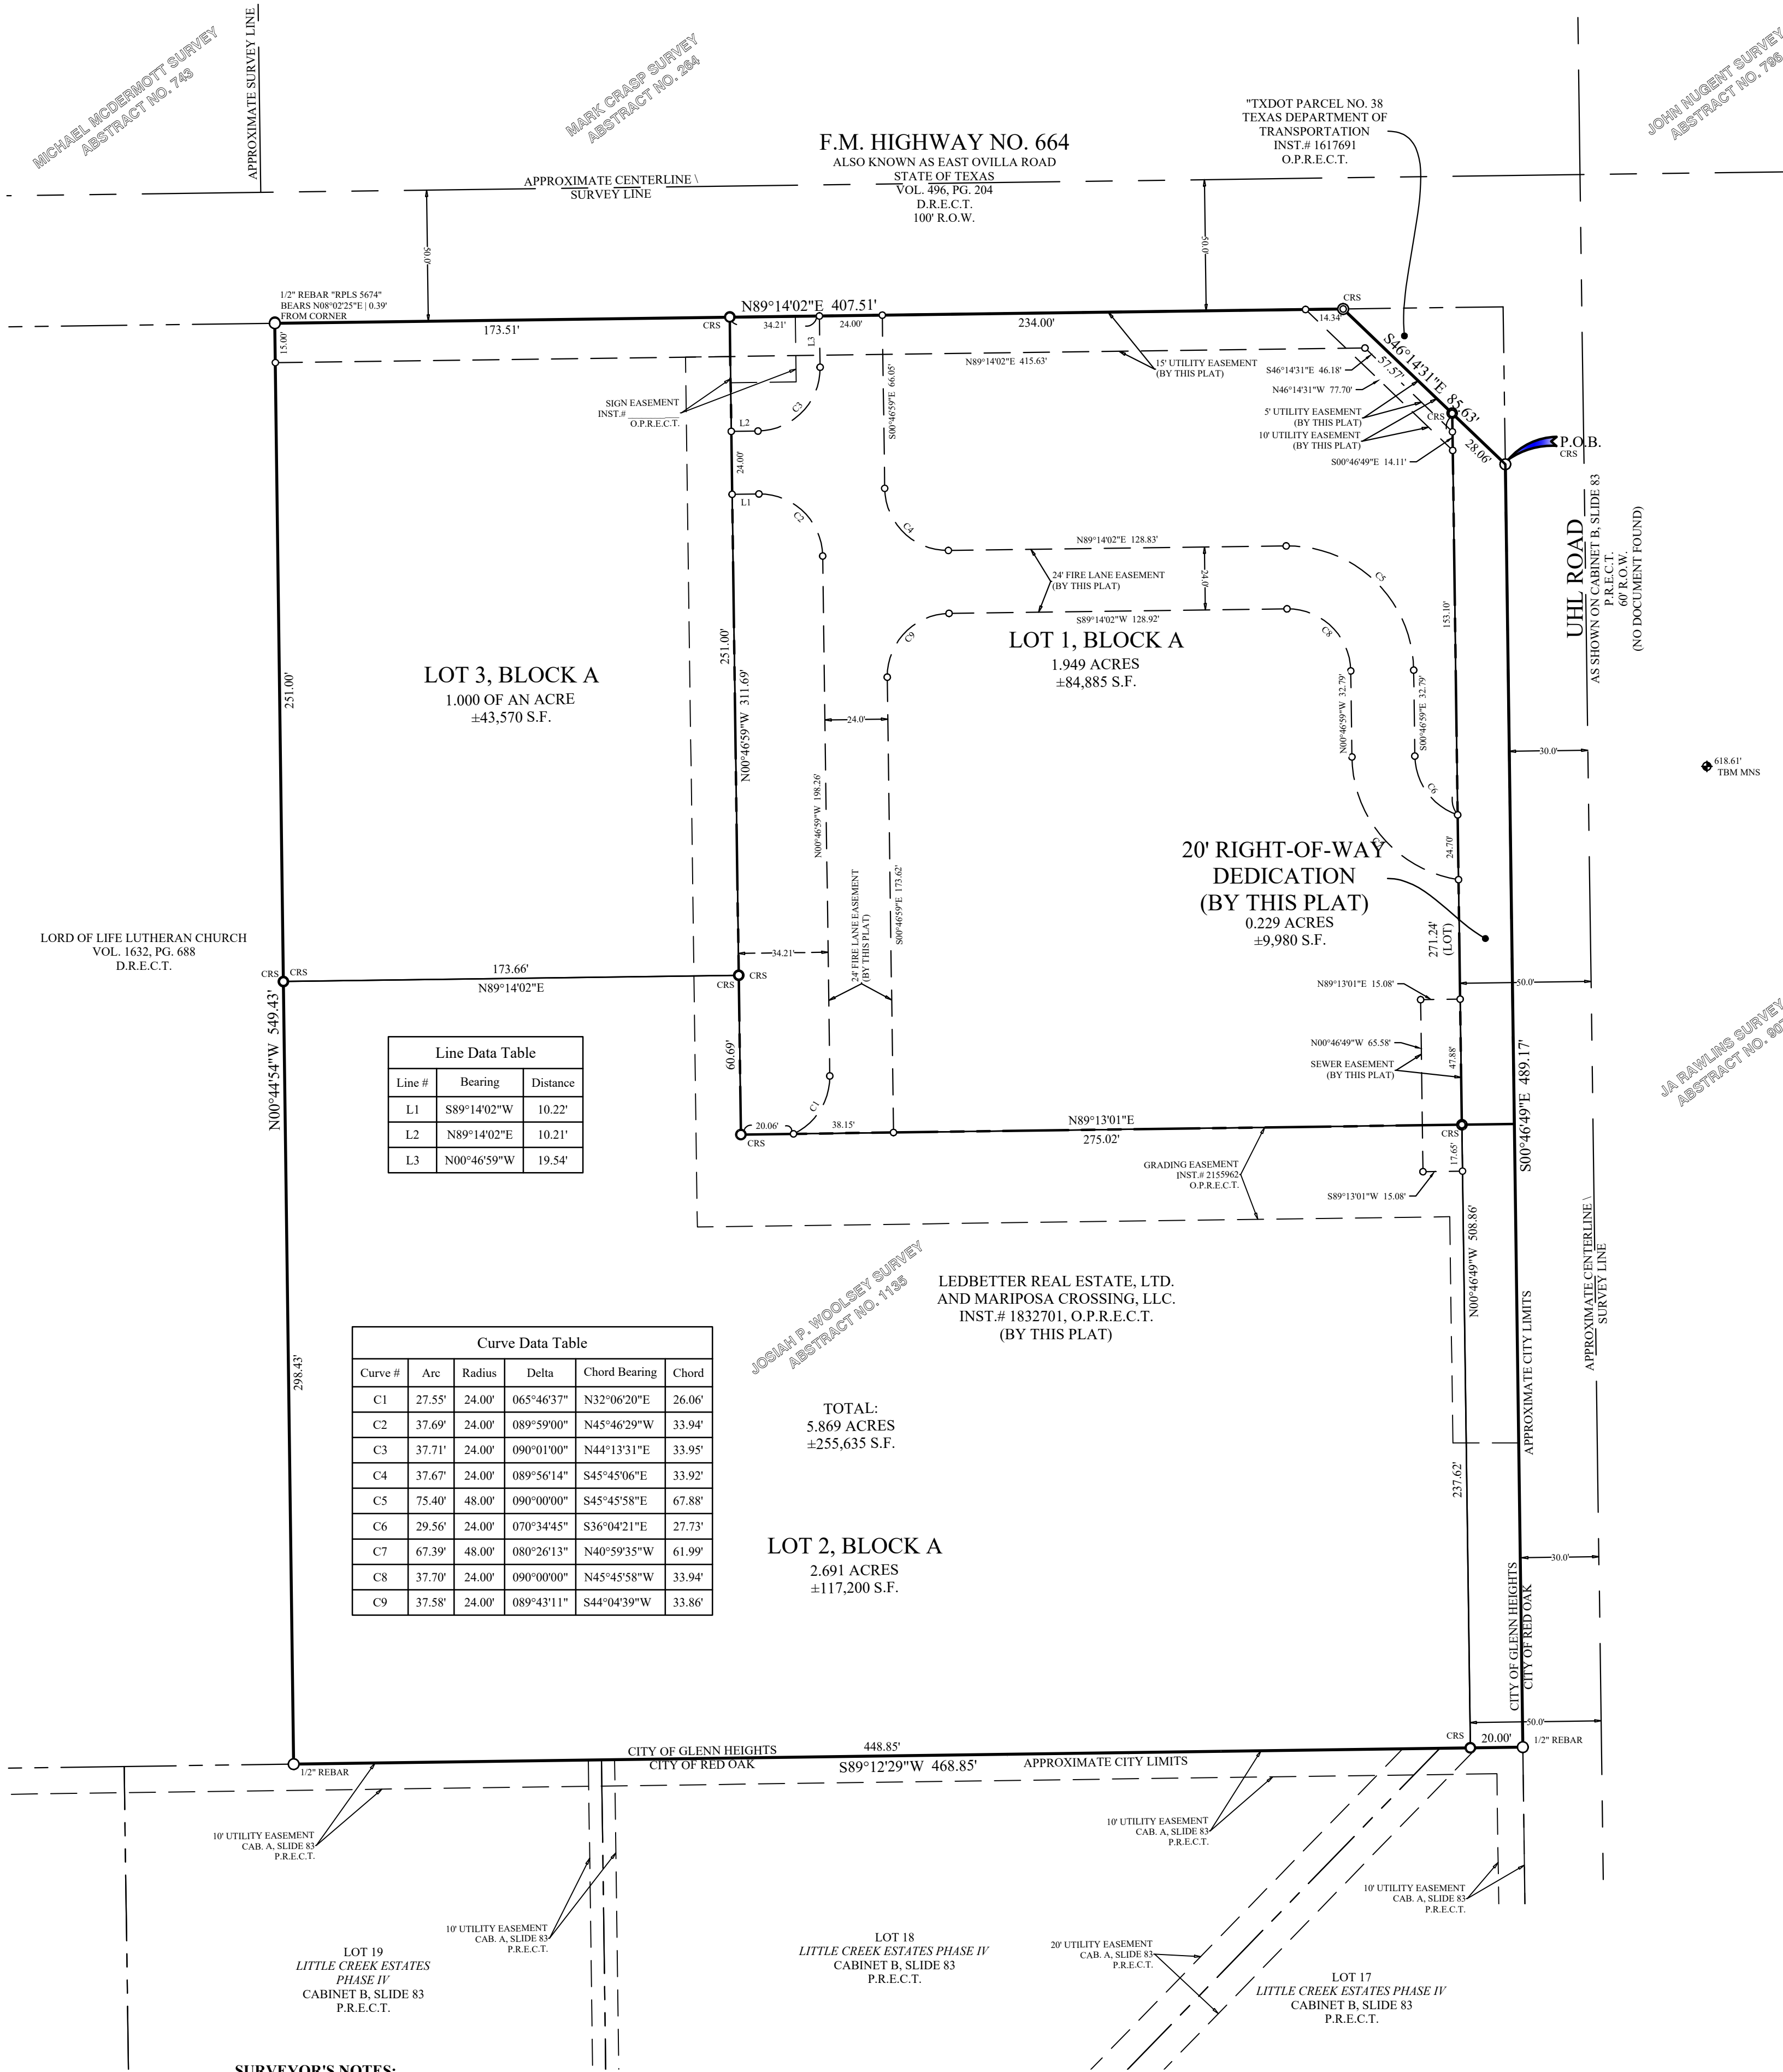

I hereby certify that the above and foregoing plat of Mariposa Crossing in the City of Glenn Heights was approved this day of _____, 2021, by the City Council of the City of Glenn Heights, Texas.

Mayor _____ Date _____ City Secretary _____ Date _____

Said addition shall be subject to all the requirements of the Development Code of the City of Glenn Heights.
Witness my hand this ____ day of _____, 2021.

City Secretary _____

NOW, THEREFORE, KNOW ALL MEN BY THESE PRESENTS:

That, **Mariposa Crossing, LLC**, acting by and through the undersigned, its duly authorized agent, does hereby adopt this plat designating the hereinabove described property as Mariposa Crossing, an addition in the City of Glenn Heights, Ellis County, Texas, and do hereby dedicate, in fee simple, to the public use forever any streets, alleys, and floodway management areas shown thereon. The easements shown thereon are hereby reserved for the purposes indicated. The utility and fire lane easements shall be open to the public, fire and police units, garbage and rubbish collection agencies, and all public and private utilities for each particular use. The maintenance of paving on the fire lane easements is the responsibility of the property owner(s). No buildings, fences, trees, shrubs, or other improvements or growths shall be constructed, reconstructed or placed upon, over or across the easements as shown. Paving, grading, or landscaping within the easements shown herein is hereby permitted and shall not be deemed to be an endangerment or interference to any of the easements shown herein or the utility systems within said easements, and the City of Glenn Heights and public utility entities shall, at their sole cost and expense, promptly repair or replace the same for any damage it causes thereto in connection with the easement rights herein granted. Said easements being hereby reserved for the mutual use and accommodations of all public utilities using or desiring to use same. All and any public utility shall have the right to remove and keep removed all or parts of any building, fences, trees, shrubs, or other improvements or growths which in any way may endanger or interfere with the construction, maintenance, or efficiency of its respective system on the easements, and all public utilities shall at all times have the full right of ingress and egress to or from the said easement for the purpose of constructing, reconstructing, inspecting, patrolling, maintaining and adding to or removing all or parts of its respective systems without the necessity at any time of procuring the permission of anyone. (Any public utility shall have the right of ingress and egress to private property for the purpose of reading meters and any maintenance or service required or ordinarily performed by that utility). Water main and wastewater easements shall also include additional area of working space for constructions and maintenance of the systems. This plat approved subject to all platting ordinances, rules, regulations, and resolutions of the City of Glenn Heights.

Witness my hand this ____ day of _____, 2021.

By: **Mariposa Crossing, LLC**

By: _____ Title _____ Date _____
Name Title Date

STATE OF TEXAS §

COUNTY OF _____ §

BEFORE ME, the undersigned authority, on this day personally appeared _____, known to me to be the person whose name is subscribed to the foregoing instrument and acknowledged to me that he executed the same for the purposes and consideration therein expressed, in the capacity therein stated, and as the act and deed of said partnership.

GIVEN UNDER MY HAND AND SEAL OF OFFICE on the ____ day of _____, 2021.

Notary Public, State of Texas

My Commission Expires:

NOW, THEREFORE, KNOW ALL MEN BY THESE PRESENTS:

That, **Ledbetter Real Estate, Ltd.**, acting by and through the undersigned, its duly authorized agent, does hereby adopt this plat designating the hereinabove described property as Mariposa Crossing, an addition in the City of Glenn Heights, Ellis County, Texas, and do hereby dedicate, in fee simple, to the public use forever any streets, alleys, and floodway management areas shown thereon. The easements shown thereon are hereby reserved for the purposes indicated. The utility and fire lane easements shall be open to the public, fire and police units, garbage and rubbish collection agencies, and all public and private utilities for each particular use. The maintenance of paving on the utility and fire lane easements is the responsibility of the property owner(s). No buildings, fences, trees, shrubs, or other improvements or growths shall be constructed, reconstructed or placed upon, over or across the easements as shown. Said easements being hereby reserved for the mutual use and accommodations of all public utilities using or desiring to use same. All and any public utility shall have the right to remove and keep removed all or parts of any building, fences, trees, shrubs, or other improvements or growths which in any way may endanger or interfere with the construction, maintenance, or efficiency of its respective system on the easements, and all public utilities shall at all times have the full right of ingress and egress to or from the said easement for the purpose of constructing, reconstructing, inspecting, patrolling, maintaining and adding to or removing all or parts of its respective systems without the necessity at any time of procuring the permission of anyone. (Any public utility shall have the right of ingress and egress to private property for the purpose of reading meters and any maintenance or service required or ordinarily performed by that utility). Water main and wastewater easements shall also include additional area of working space for construction and maintenance of the systems. This plat approved subject to all platting ordinances, rules, regulations, and resolutions of the City of Glenn Heights.

Witness my hand this ____ day of _____, 2021.

By: **Ledbetter Real Estate, Ltd.**

By: _____ Title _____ Date _____
Name Title Date

STATE OF TEXAS §

COUNTY OF _____ §

BEFORE ME, the undersigned authority, on this day personally appeared _____, known to me to be the person whose name is subscribed to the foregoing instrument and acknowledged to me that he executed the same for the purposes and consideration therein expressed, in the capacity therein stated, and as the act and deed of said partnership.

GIVEN UNDER MY HAND AND SEAL OF OFFICE on the ____ day of _____, 2021.

Notary Public, State of Texas

My Commission Expires:

FINAL PLAT MARIPOSA CROSSING LOTS 1, 2 & 3, BLOCK A

LED BETTER REAL ESTATE, LTD & MARIPOSA CROSSING LLC

INSTRUMENT NUMBER 1832701
5.869 ACRES (±255,635 S.F.)

JOSIAH P. WOOLSEY SURVEY, ABSTRACT NO. 1135
CITY OF GLENN HEIGHTS, ELLIS COUNTY, TEXAS
PREPARED APRIL 2021



CITY OF GLENN HEIGHTS PLANNING & ZONING COMMISSION REPORT

Date: May 2, 2022

SUBJECT

Zoning Case 21-009-RZ: Discuss and take action on a zoning change request Farrukh Azim on behalf of Sudha Suravaram. The 120.17-acre parcel is more particularly described as Tract 5R, 6R, and adjacent Tract of Block A in the Everett L Trees subdivision and located near the southeast corner of East Bear Creek Road and S. Westmoreland Road, Glenn Heights, Dallas County, Texas.

DISCUSSION / BACKGROUND

This Planned Development district is meant to allow for a mixed-use development near the southeast corner of South Westmoreland Road and West Bear Creek Road. The 112.21-acre property would be comprised of both residential land uses and retail service pad sites as well as open spaces and park amenities for the residents of the community. The intent of the PD is to establish a zoning district that would meet the diverse demands of the current and future housing market while establishing a community in which residents can live, work, and play.

The existing Planned Development 6, consisting of approximately 68.00 acres, was established via Ordinance 347-85 in 1985 and amended via Ordinance 622-97 in 1997 to allow for the development of retail, multifamily residential, and single-family residential. However, this site has yet to develop according to the accompanying site plan.

Planned Development 27 would consist of approximately 111.66 acres divided into four districts. District 1, the Townhome District, would be comprised of up to 21.70 acres with a Multifamily base zoning for the development of one- and two-story single-family attached and multifamily townhome units. District 2, the Single-Family District, would be comprised of up to 66.03 acres with a Single Family-3 and Single Family-PH base zoning for the development of one- and two-story single-family detached units. District

3, the Multifamily District, would be comprised of up to 14.03 acres with a Multifamily base zoning for the development of up to four-story modern style apartment buildings. District 4, the Retail District, would be comprised of up to 8.01 acres with a Retail base zoning for the development of one- and two-story, retail and neighborhood service pad sites. Additionally, the development shall include a connected network of pedestrian sidewalks and trails and each residential district shall have amenities to be enjoyed by the residents of the community.

Table 1 – Approximate Land Use Allocation

Land Use District	Total Land Area	Open / Park Space
Townhome	21.70 acres (19.43%)	0.84 acres
Single-family	66.03 acres (59.13%)	9.39 acres
Multifamily	14.09 acres (12.56%)	4.60 acres
Retail	9.84 acres (8.81%)	0.79 acres
Total	111.66 acres (100%)	15.62 acres (13.99%)

COMPREHENSIVE PLAN ALIGNMENT

Staff has reviewed this application to determine its compatibility with the City's Future Land Use Map and Comprehensive Plan which designates this area as Traditional Neighborhood Development – Neighborhood A.

-

Traditional Neighborhood Development

TND is proposed within Neighborhood A and typically involves reduced street setbacks, rear entry garages, integrated parks and open spaces, architectural enhancements/design, connected street grids and clusters of neighborhood retail/services.

The proposed zoning change and preliminary site plan are in not accordance with that of traditional neighborhood development. Although the applicant has submitted a preliminary traffic analysis stating no impact is anticipated, capacity improvements along W. Bear Creek and S. Westmoreland would be needed to accommodate the increased density proposed. Existing traffic conditions during peak hours already have low levels of service. The two lane road becomes congested when any left turn movement is needed.

The potential lot development pattern is quite dense and proposed density includes up to 800 residential units. The developer has not provided any analysis on potential impact on schools. Proposed open space is minimal, and the newest draft regulations propose minimal parkland dedication fees.

The proposed rezoning and potential lot development pattern are not consistent with the following implementation goals in the Comprehensive Plan Update adopted in 2010:

9.8 Engage in cooperative efforts with the Red Oak and DeSoto Independent School Districts in planning for the projected population of the City with respect to educational needs.

11.5 Preserve and protect single-family neighborhoods from high traffic volumes, congestion and through traffic.

11.8 Encourage Traditional Neighborhood Design (TND) in identified areas on the Future Land Use Plan.

PRIOR COUNCIL OR BOARD ACTION

Not applicable.

PUBLIC CONTACT

Notices were mailed to adjacent property owners within two hundred feet (200') of the subject property by March 25, 2021. Notice was also published in a local newspaper by March 27, 2021 as required by state law and the City of Glenn Heights Comprehensive Zoning Ordinance. Additionally, two informational signs have been posted along the street frontages to inform the public of the pending zoning change.

FINANCIAL IMPACT

Not applicable.

RECOMMENDATION / ALTERNATIVES

Considering increase in density, impact on existing road facilities with no proposed improvements and lack of consistency with implementation goals in the comprehensive plan, Staff recommends *denial* of the proposed zoning change.

ATTACHMENTS

1. Proposed Site Plan
2. Preliminary Traffic Assessment for Westmoreland Estates - January 27, 2022

PREPARED BY

Laura Voltmann, Planner

REVIEWED BY

Brandi Brown, City Secretary



REPLAT OF MEADOW SPRINGS
PHASE 2
INST. NO. 201700217137
O.P.R.D.C.T.

ROGERICK R. JOHNSON
AND MANIVONE VISOMBATH
INST. NO. 202100044641
O.P.R.D.C.T.



ERIC O. GOMEZ AND WIFE,
OLIVIANA GOMEZ
INST. NO. 202000173147
O.P.R.D.C.T.

COLOR	PROPOSED LAND USE	NO. OF UNITS
	LOT DESCRIPTION	
	TOWN HOMES	227
	SINGLE FAMILY	
	9000+ SQF	117
	5000-9000 SQF	145
	COMMERCIAL	06
	MULTIFAMILY	480
	POND	06
	PARK	04

- Note:
1. Drainage/Flood study will be done during details engineering submittal
 2. A traffic impact analysis will be provided based on proposed density during details engineering submittal

List of PD Zoning Districts by their use:

Land Use	Development Phase	Total Land Area (acre) /% of Total Land Area	Developed Area (acre) /% of developed area	Green area (acre)/% of green area
Townhome Zoning District	Phase-1	21.70 acre/19.45%	20.99 acre/96.73%	0.71 acre/3.27%
Single Family Zoning District	Phase-2	66.03 acre/59.17%	58.03 acre/87.88%	8.0 acre/ 12.11%
Multifamily Zoning District	Phase-3	12.60 acre/11.29%	7.62 acre/60.48%	4.98 acre/ 39.52%
Commercial Zoning District	Phase-4	5.40 acre /4.84%	4.65 acre/86.11%	0.75 acre/13.88%
Green Area Park/Pond	-	14.44 acre/12.94%	-	

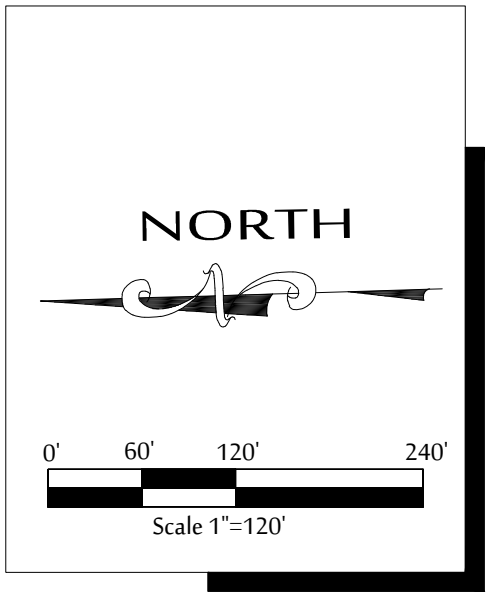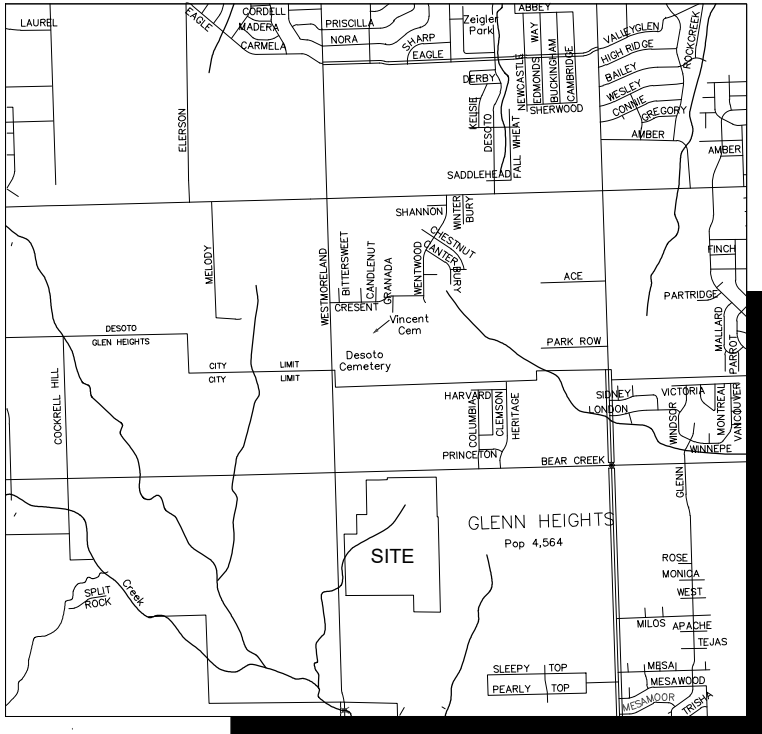

SITE PLAN-1/ OVERALL
WESTMORELAND ESTATES
S WESTMORELAND ROAD
CITY OF GLENN HEIGHTS, DALLAS COUNTY, TEXAS.

06/08/21
S.I.ABED
7531
PROFESSIONAL ENGINEER
NO. 7531
STATE OF TEXAS
THESE CONSTRUCTION PLANS WERE PREPARED BY S.I.ABED, A REGISTERED PROFESSIONAL ENGINEER IN THE STATE OF TEXAS. MY EXPIRATION DATE IS 06/08/21. MY LICENSE NO. IS 7531. I AM NOT PROVIDING ANY GUARANTEE OR WARRANTY FOR THIS DOCUMENT. 

SCALE: 1"=120'
DRAWN: R.H. CHECKED BY: S.I.ABED
PROJECT # 021005.00
SHEET NO: C01.01

ddc DESIGN DEVELOPMENT CONSULTANTS, INC.
CIVIL, MUNICIPAL & LAND DEVELOPMENT CONSULTANT
FIRM REGISTRATION # 10970
400 CHISHOLM PLACE, SUITE 410, PLANO, TX 75075.
TEL: 972-468-9300 FAX: 972-468-9320
Email: abed.ddc@gmail.com

NO.	DATE	SUBMITTAL TYPE
1	05/05/21	CITY 1ST SUBMITTAL
2		
3		
4		
5		
6		
7		

TECHNICAL MEMORANDUM

To: Ms. Mia Hines
City Planner, City of Glenn Heights
2118 S. Uhl Road, Glenn Heights, TX 75154

From: Design Development Consultants, Inc.

Date: January 27th, 2021

Re: Preliminary Traffic Assessment for Westmoreland Estates in Glenn Heights, Texas

Dear Ms. Mia Hines,

Please accept this letter as a preliminary traffic assessment memo prepared by **Design Development Consultants, Inc** on January 27th, 2021, for the proposed mixed-use development (the “Project”) to be located in the southeast quadrant of the intersection of Westmoreland Road and Bear Creek Road in Glenn Heights, Texas. The proposed development is currently vacant and proposed project will have - 262 single-family units, 227 townhomes, 480 mid-rise multifamily houses, 64,500 SF of shopping/commercial space. The commercial space is split into 5 pads as shown in the site plan (**Figure 2**). The smaller pads facing Westmoreland Road are approximately 9,500 SF. The larger pads facing Bear Creek Road are approximately 12,000 SF each. The estimated full buildout year of the project is 2026. The proposed development will have seven access drives, two on Westmoreland Road, four on Bear Creek Road and one connected to Maplewood Drive. The report presents the estimated trips to be generated by the proposed development at full buildout conditions.

Table 1 shows the summary of the development program for the proposed project. For additional information, the site location and site plan are attached in **Figures 1 and 2**.

Table 1. Development Program Summary

Land Use	Quantity
Single Family Housing	262 DU
Townhomes	227 DU
Multifamily Housing (Mid-Rise)	480 DU
Commercial/Shopping Center	28,500 SF
Commercial/Shopping Center	36,000 SF

Figure 1. Site Location

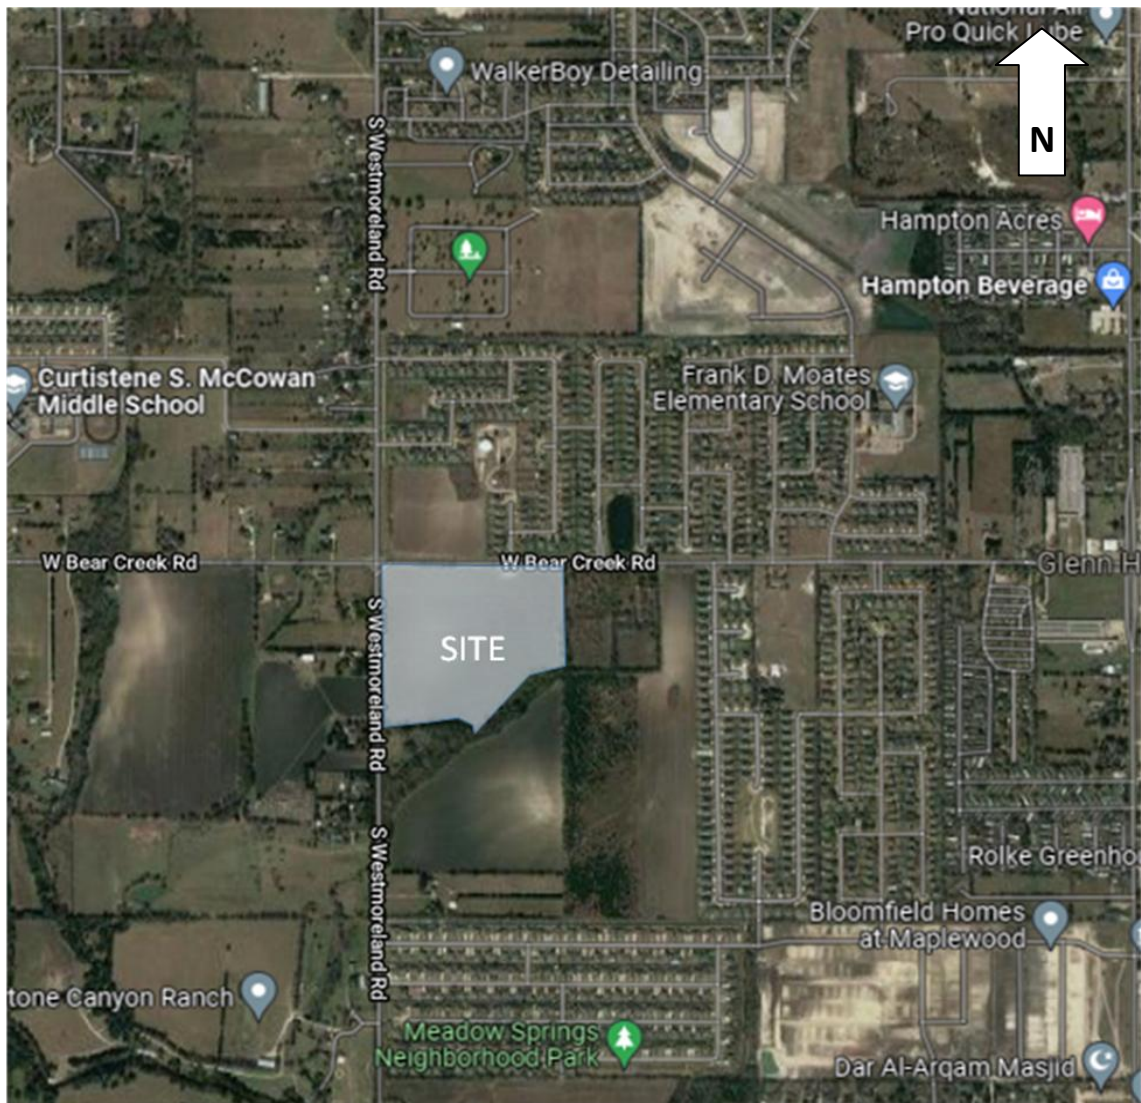


Figure 2. Site Plan



SITE-TRAFFIC CHARACTERISTICS

TRIP GENERATION:

Traffic generated by the project is projected by first determining the number of trips generated by the planned land use, then distributing and assigning projected site-related trips to the roadway system.

The Institute of Transportation Engineers Trip Generation Manual (10th Edition) is an accepted source for calculating trip generation for common land uses for which sufficient published data is available. Trip generation is summarized in trip ends – a trip end is a one-way vehicular trip entering or leaving a site

(i.e., one vehicle arriving and departing represent two trip ends). This analysis evaluates typical weekday AM and PM peak hour conditions of the local street traffic.

Table 2 provides a summary of the calculated trip ends generated by the project based on ITE Trip Generation Manual. As the development consists of residential and commercial land uses, it is expected that there will be trips generated internally between residential and commercial land use. Therefore, a conservative internal capture reduction of 10% and 20% was assumed for the AM and PM peak hours.

Table 2. Projected Trip Generation

Code	ITE	Quantity		Weekday Trips	AM Peak Hour			PM Peak Hour		
	Land Use				Total	In	Out	Total	In	Out
210	Single-Family	262	DU	2,522	191	48	143	256	161	95
220	Multi-Family Housing (Low-Rise/ townhomes)	227	DU	1,675	104	24	80	123	77	46
221	Multi-Family Housing (Mid-Rise)	480	DU	2,614	159	41	118	200	122	78
820	Shopping Center- Parcel 3b	28,500	SF	2,560	166	103	63	215	103	112
820	Shopping Center- Parcel 3b	36,000	SF	3,001	170	105	65	255	122	133
			Subtotals:	12,373	790	321	469	1,049	585	464
	Internal Capture AM-10% and PM-20%				79	40	40	210	105	105
			Totals:	12,373	711	282	429	839	480	359

Source: 10th Generation ITE Trip Generation Manual, Tenth Edition

TRIP DISTRIBUTION AND ASSIGNMENT

Traffic for the proposed development was distributed and assigned to the study area roadway network based upon the roadway network and regional travel flow [or existing traffic patterns]. The driveways were assumed to be connected to the two major roadways as full access driveways. Detailed trip distribution is shown in **Figures 3 and 4**. Traffic Assignments are shown in the **Appendix**.

Figure 3. Global Traffic Distribution - Residential


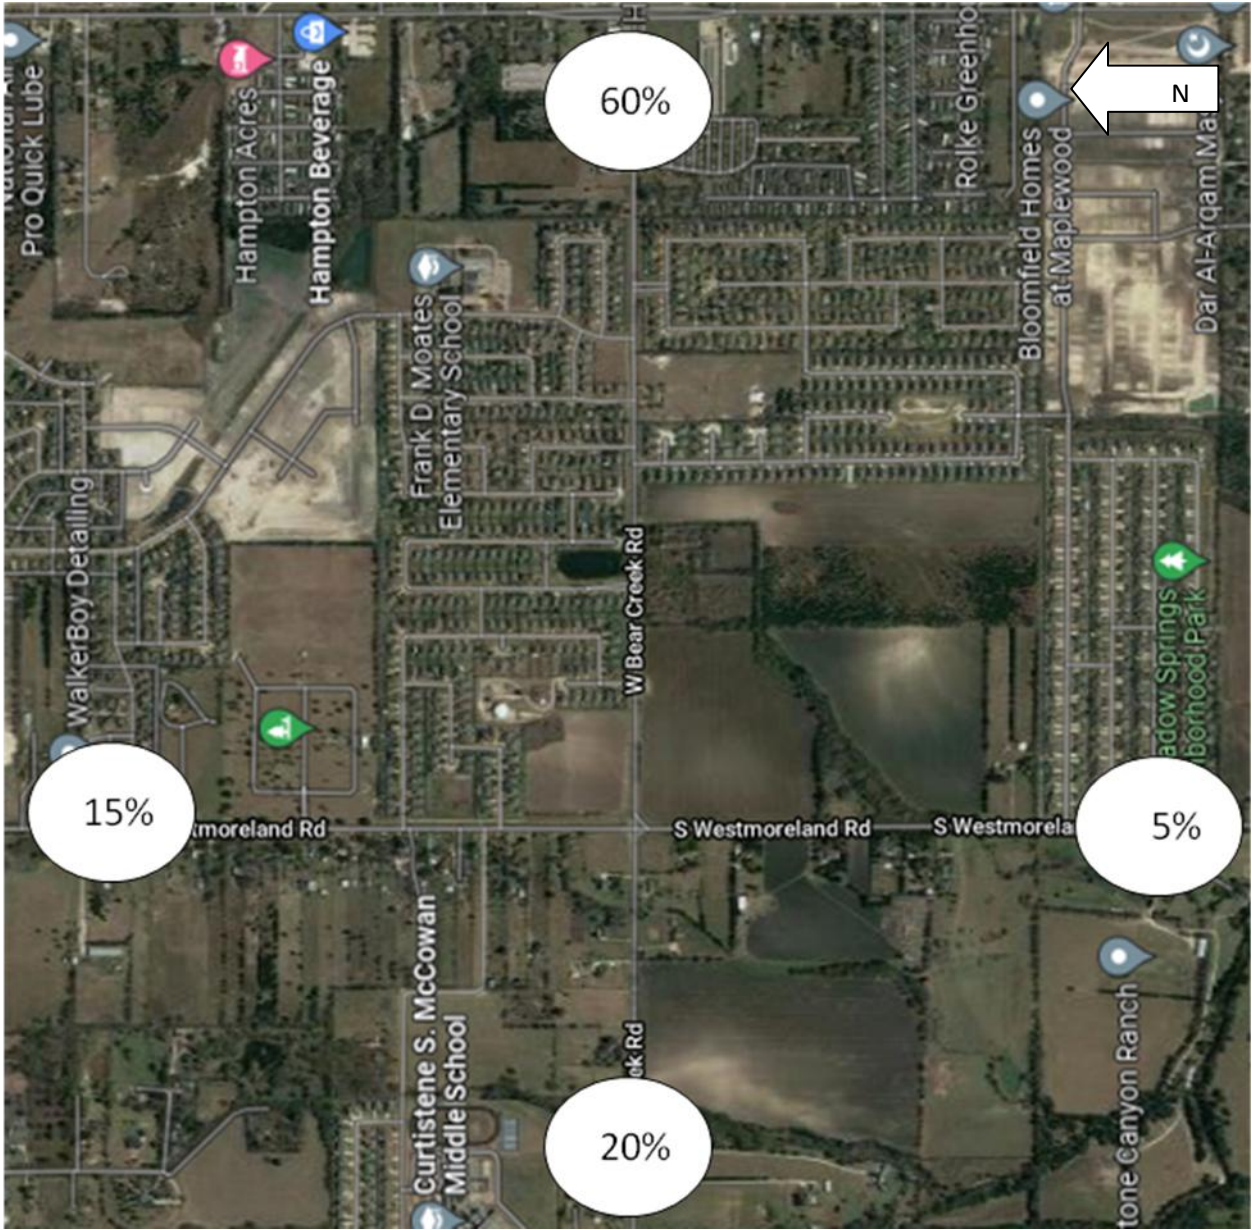


Figure 4. Global Traffic Distribution - Commercial/Shopping Center

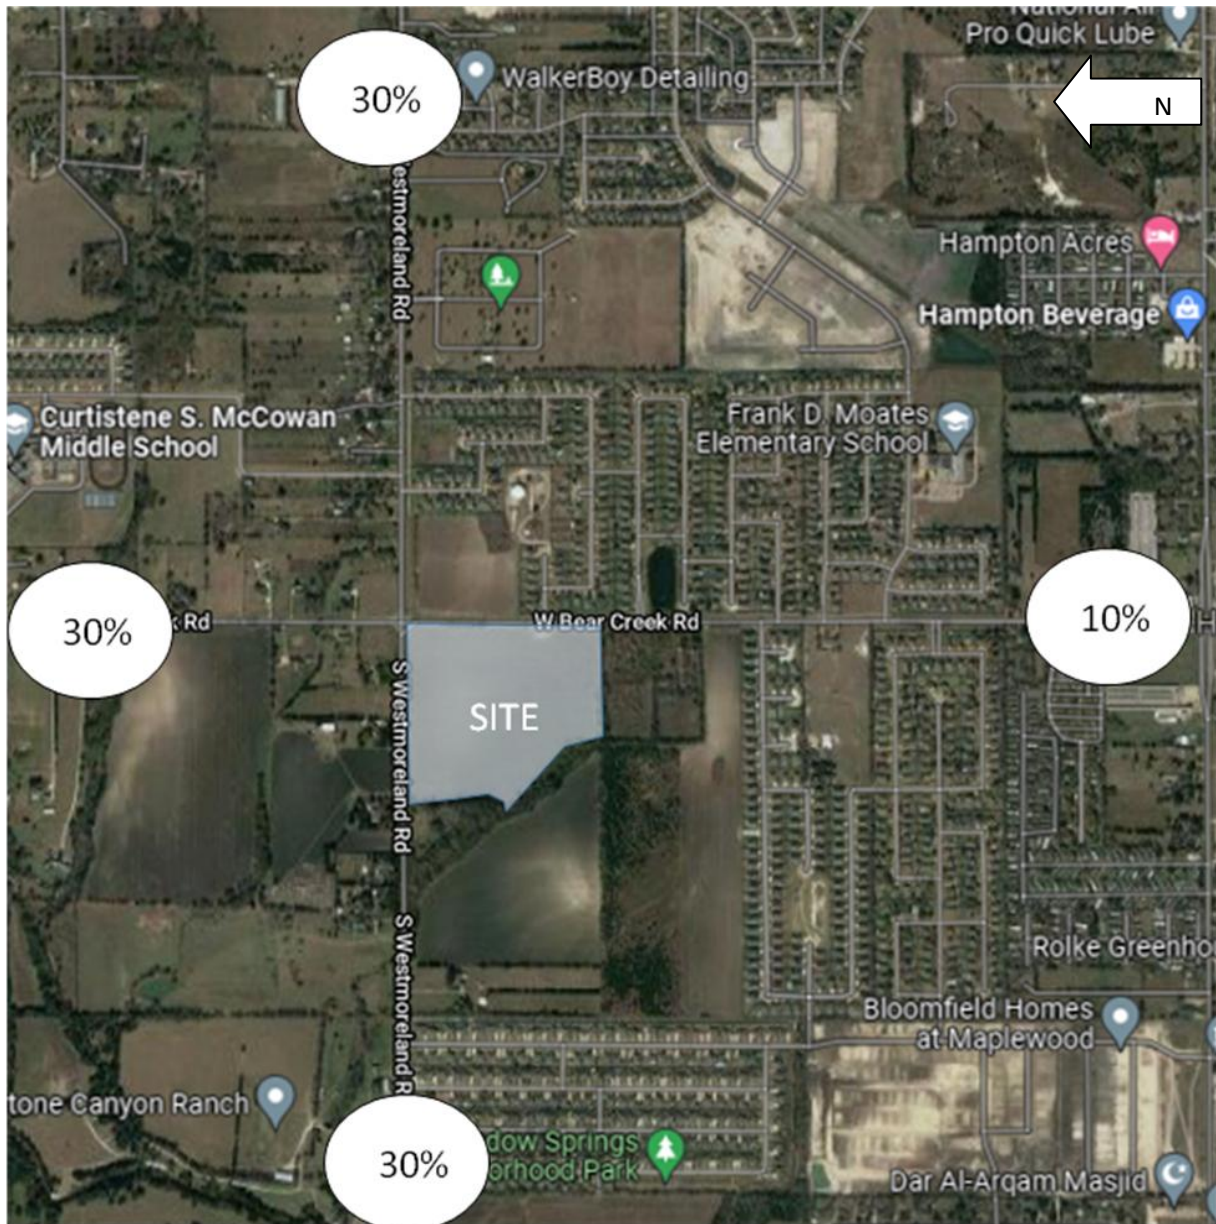

SITE-GENERATED TRAFFIC VOLUMES

Table 2 provides a summary of the net increase in trip ends generated by the proposed development. Site-generated traffic is calculated by multiplying the trip generation value (from **Table 2**) by the corresponding traffic assignments (from **Appendix**). The resulting cumulative (for residential & commercial) peak period site-generated turning movement volumes at the site driveways for project buildout are graphically summarized in **Appendix**.

CONCLUSION

Based upon the estimated trips, the driveways are expected to operate acceptably. The developer is proposing to provide 7 access driveways connecting to the public streets. The proposed driveways will be able to serve the site traffic without causing any operational issues.

I am available to discuss any additional comments with you regarding this project.



Sincerely,

S.I. Abed, P.E.



Design Development Consultants, Inc.

END OF MEMO

APPENDIX

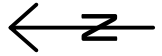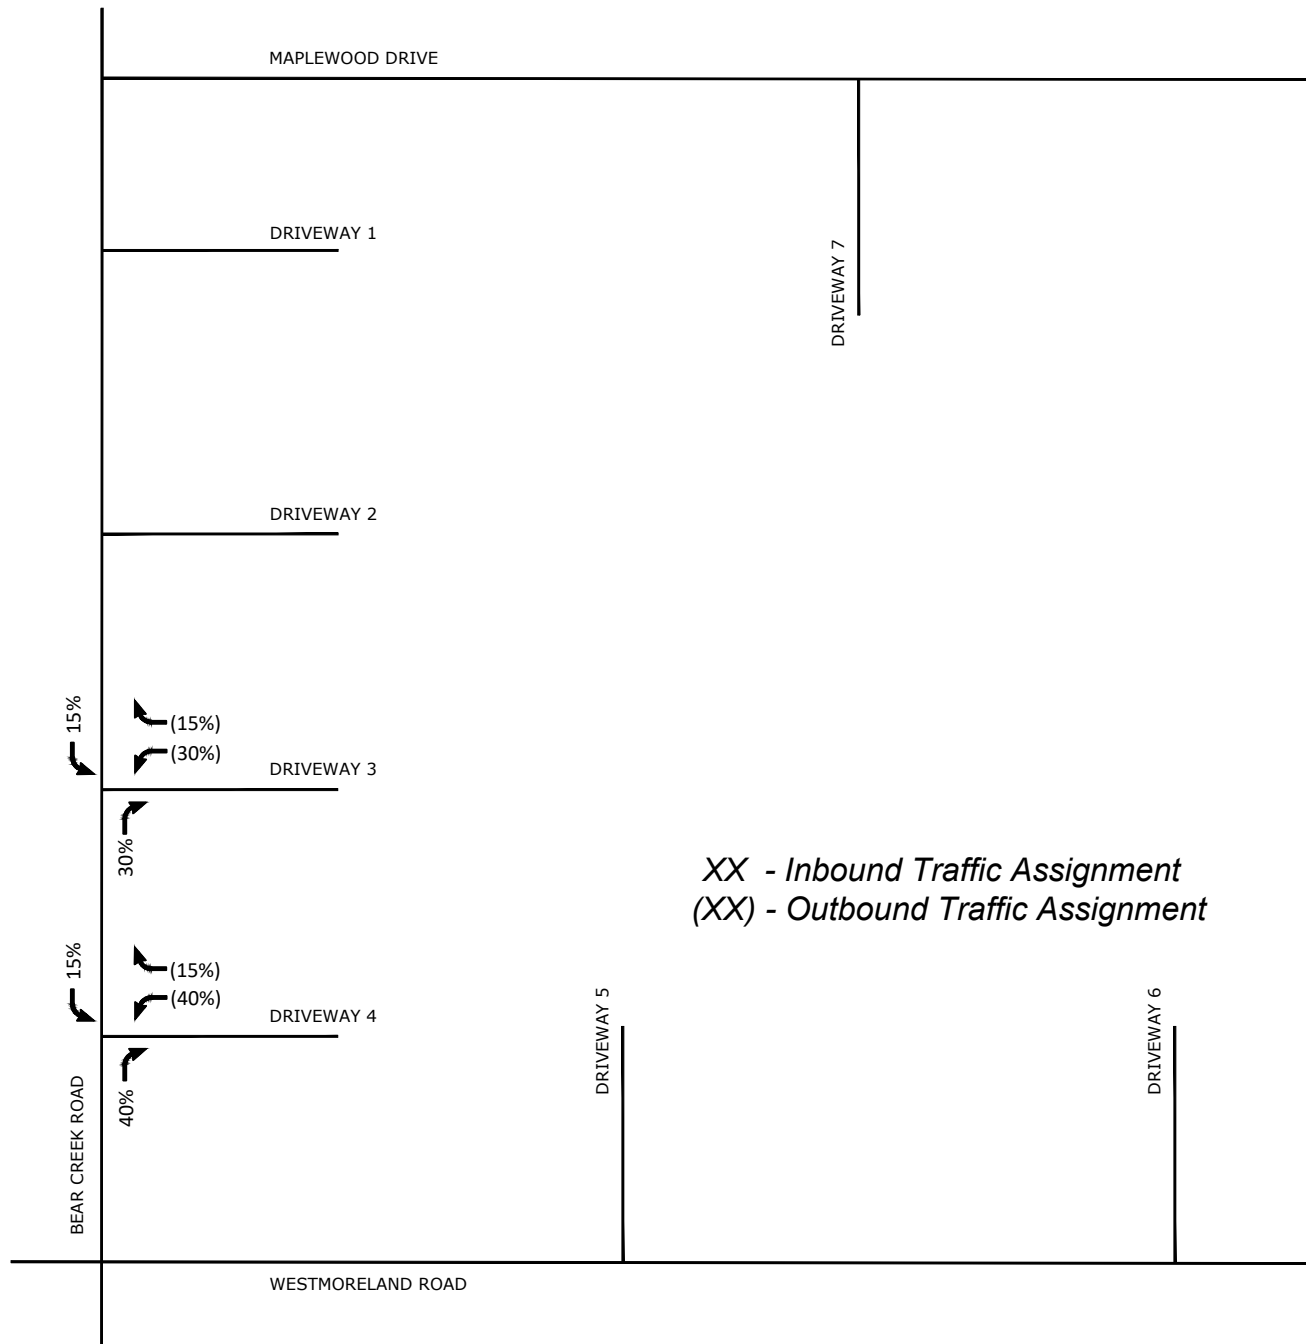


TRAFFIC ASSIGNMENT - SHOPPING CENTER

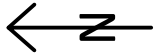
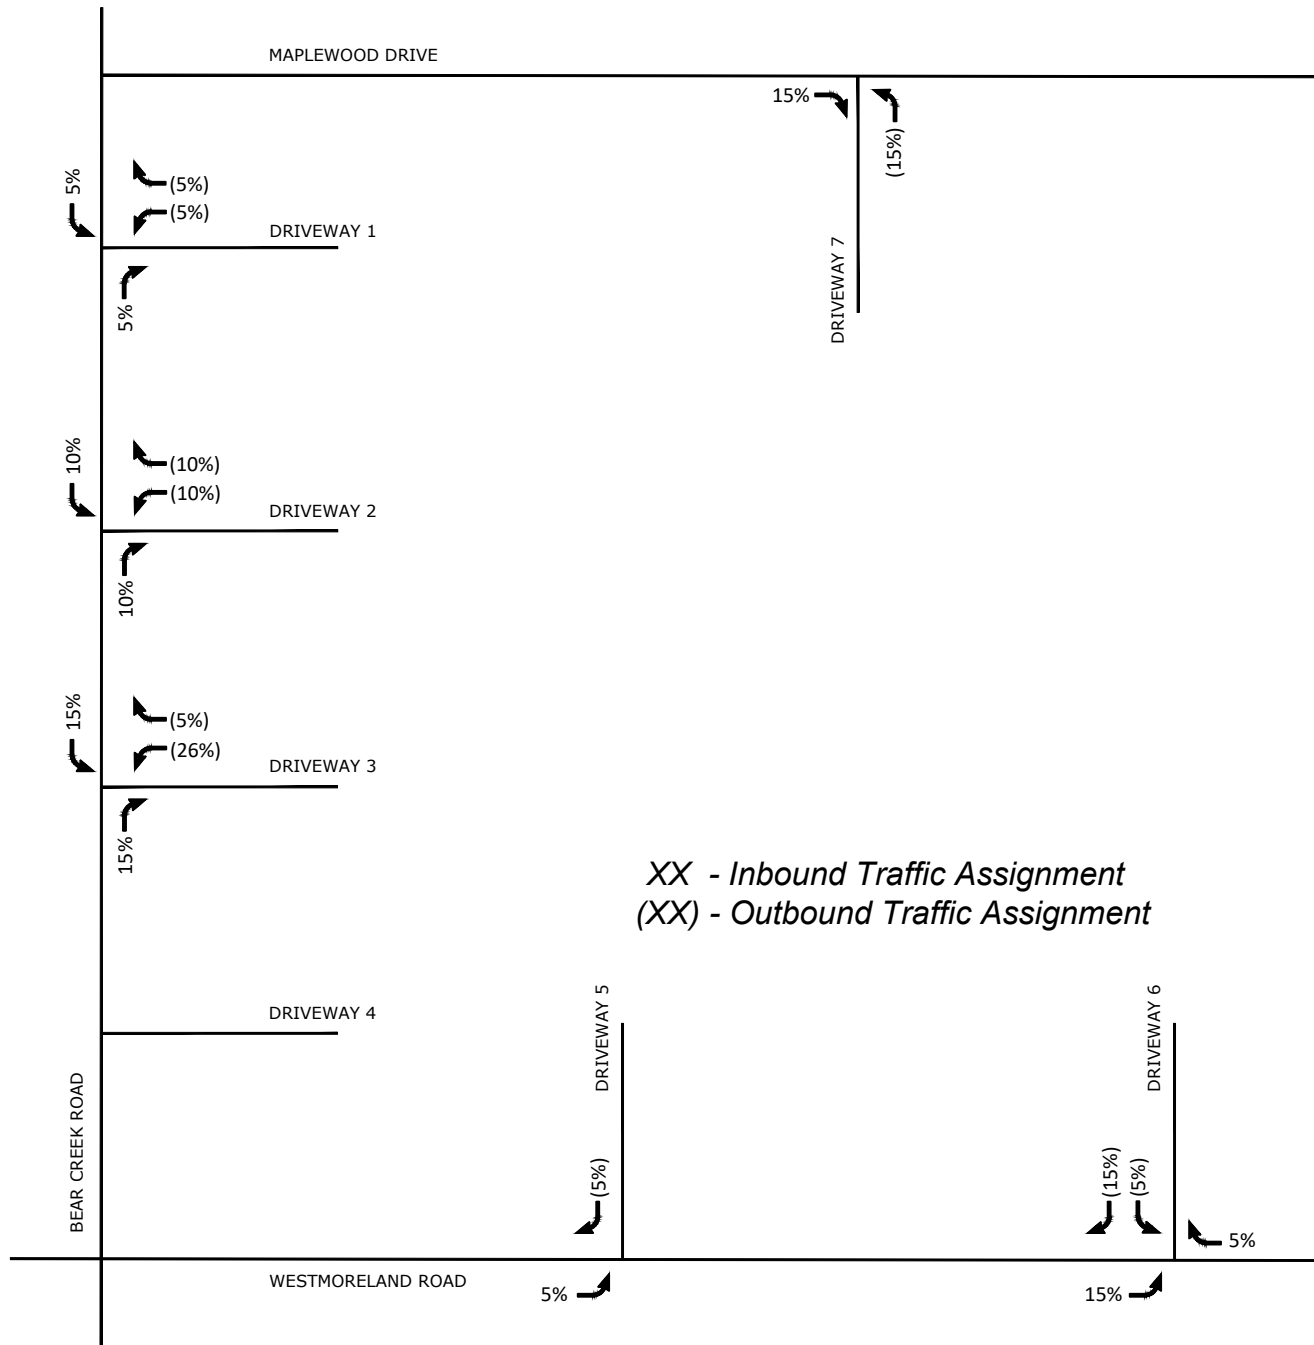


XX - Inbound Traffic Assignment
 (XX) - Outbound Traffic Assignment

TRAFFIC ASSIGNMENT - RESIDENTIAL

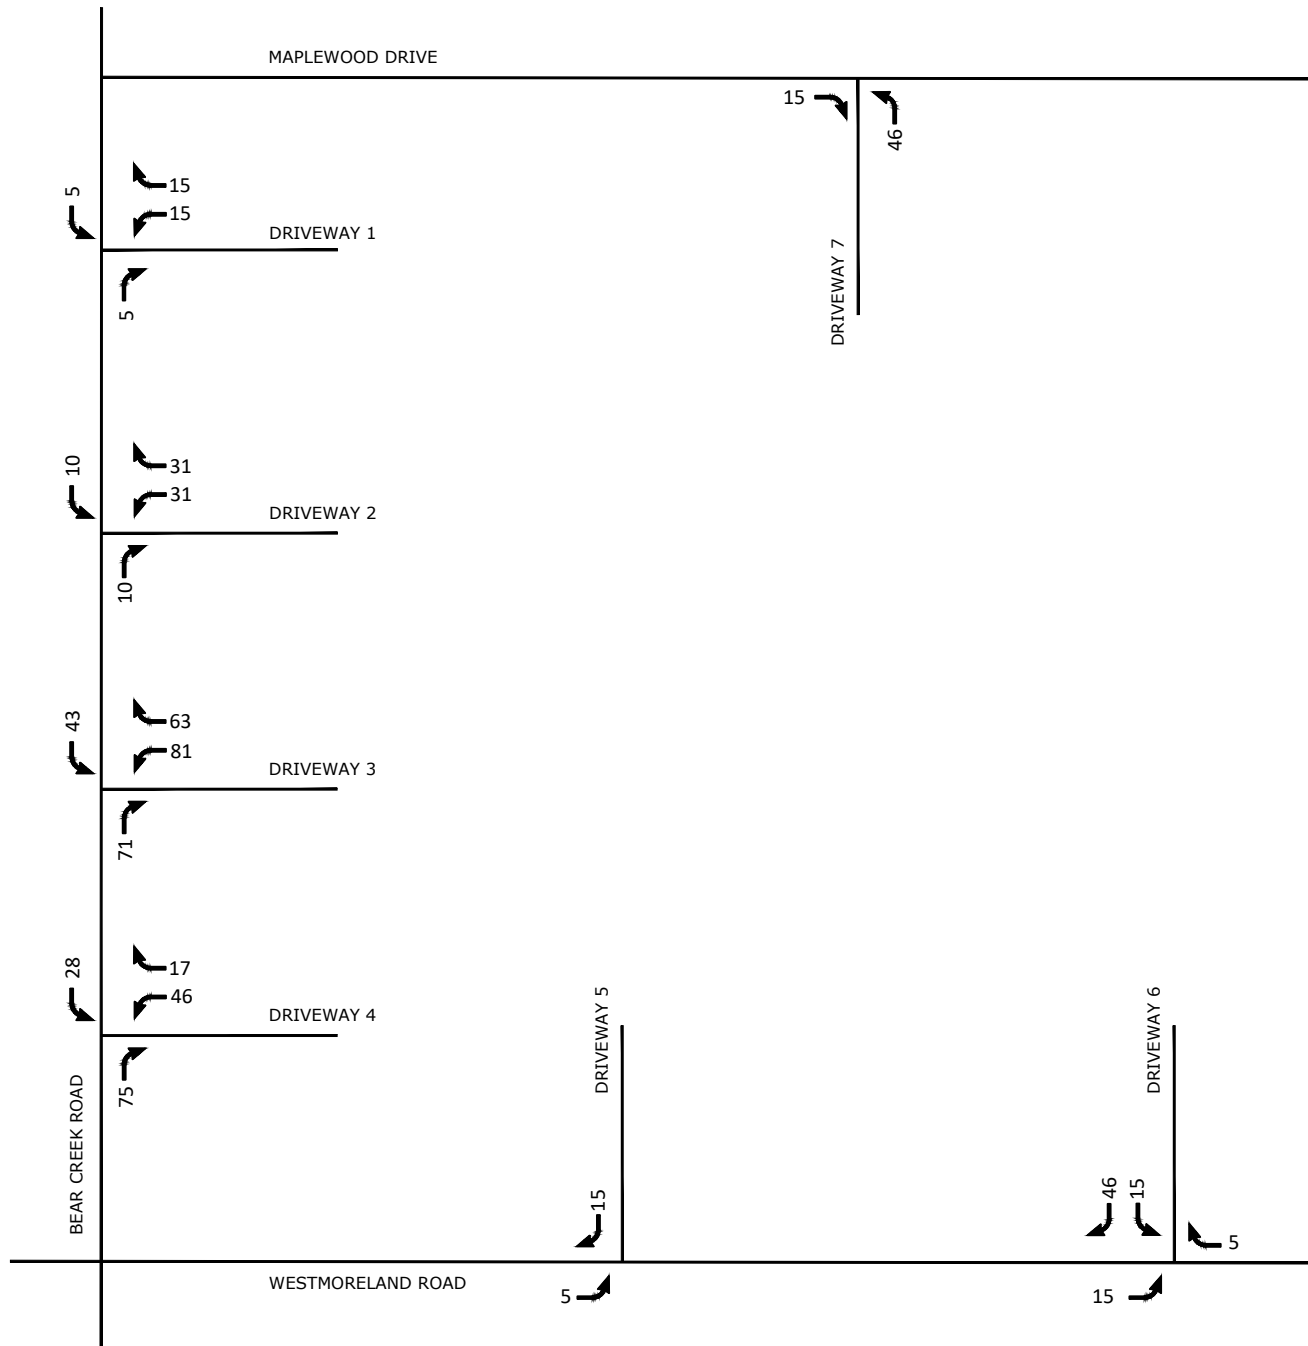

SITE GENERATED TRIPS - AM PEAK HOUR

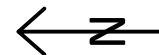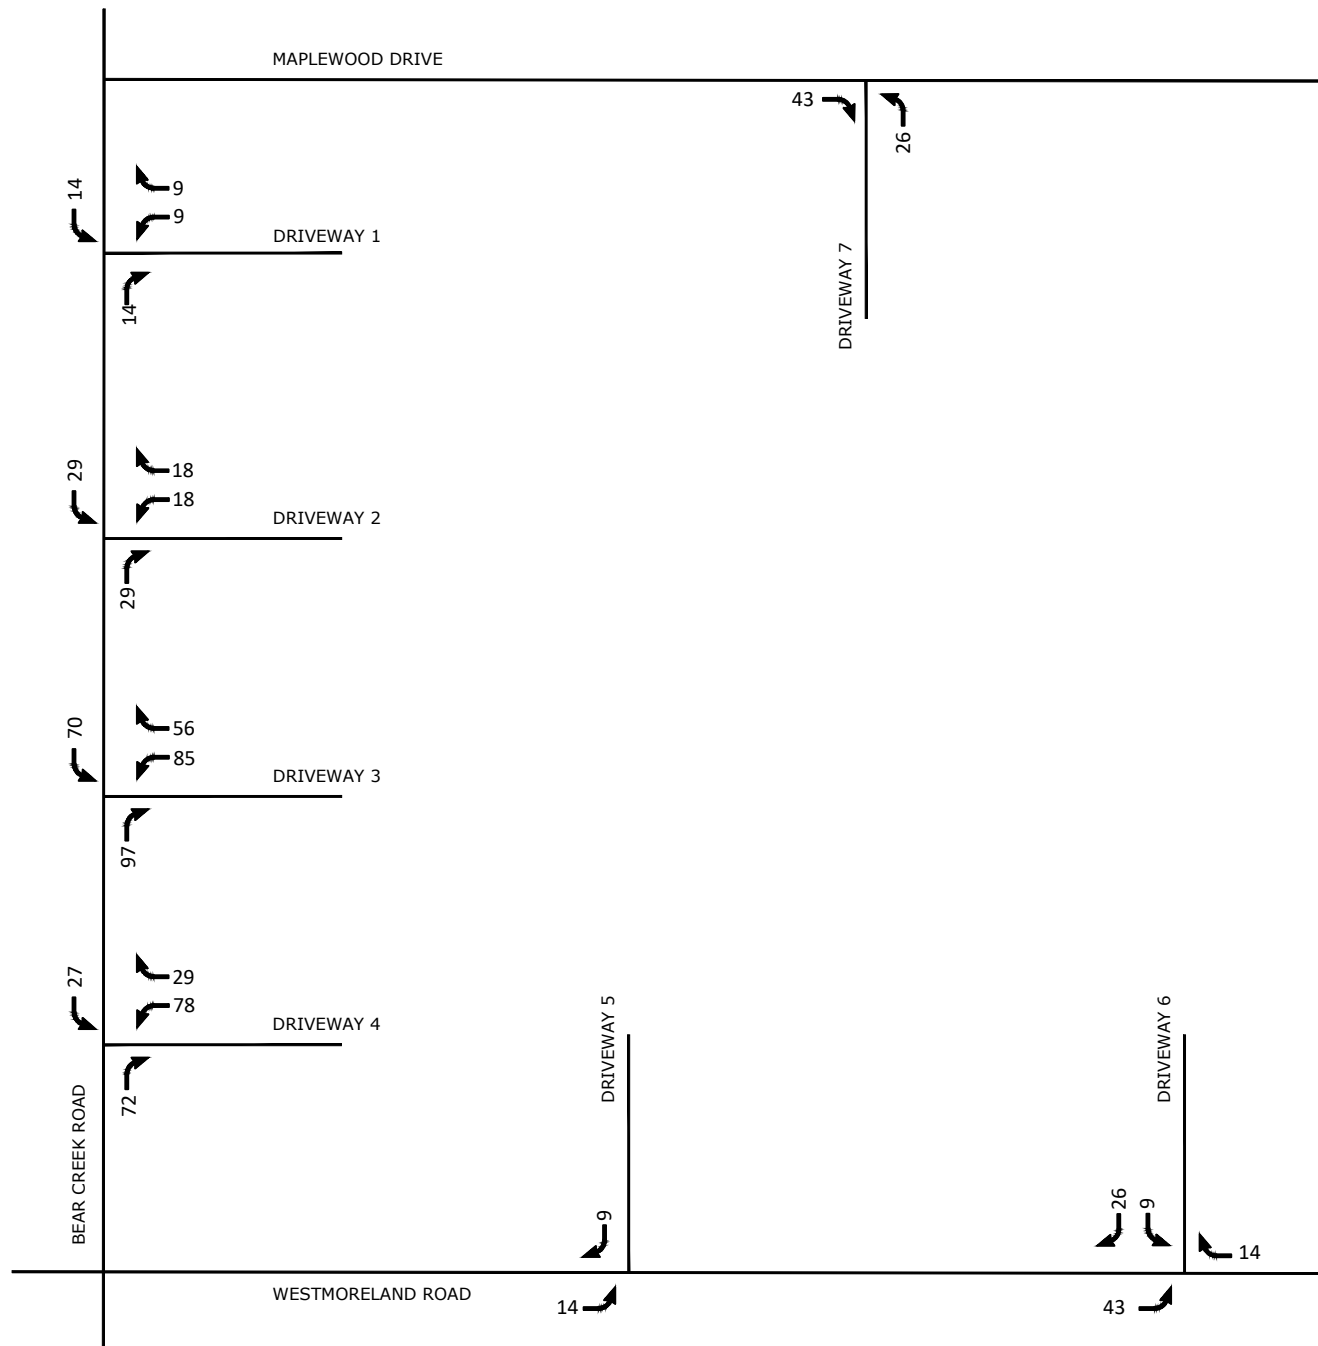

SITE GENERATED TRIPS - PM PEAK HOUR



CITY OF GLENN HEIGHTS PLANNING & ZONING COMMISSION REPORT

Date: May 2, 2022

SUBJECT

Zoning Case 21-002-RZ: Discuss and take action on a change of zoning request by Kimley-Horn for the property located at 901 W. Bear Creek Road, Glenn Heights, Dallas County, Texas. The 96.8-acre parcel is situated in the Elias R. Park Survey, abstract 1131 and the applicant proposes to change the zoning from Single Family-1 (SF-1) to Single Family-3 (SF-3) for the development of a single-family neighborhood.

DISCUSSION / BACKGROUND

The subject area is located near the southwest corner of S. Westmoreland Road and W. Bear Creek Road and is currently zoned Single Family-1 (SF-1). The property is surrounded by low density residential or vacant land and contains one of Little Creeks tributaries and is bordered by another.

If the zoning change is reviewed favorably by the Planning and Zoning Commission and adopted by the City Council, the following base SF-3 standards would apply:

	SF-3 Base Standards
Lot Area	9,000 sq. ft minimum., with an average lot size of 11,000 sq. ft.
Lot Width	70'
Lot Depth	120'
Minimum Dwelling Unit Size	1,750 sq. ft.
Front Yard	30'
Side Yard	8'
Side Yard of Corner Lots	15'
Rear Yard	20'
Maximum Lot Coverage of	40%
Building Structure(s)	
Main Structure Height	35'

Accessory Structure Hight	15'
Individual Lot Landscaping Requirements	two 3" caliper trees w/ 40' crowns; two 3" caliper trees w/ 20' crowns; 20% of total lot area;
Max Residential Density	3.5 dwelling units per acre
Minimum Roof Pitch	6:12
Maximum Fence Height	6'

COMPREHENSIVE PLAN ALIGNMENT

Staff has reviewed this application to determine its compatibility with the City's Future Land Use Map and Comprehensive Plan which designates this area as Traditional Neighborhood Development – Neighborhood A.

Traditional Neighborhood Development

TND is proposed within Neighborhood A and typically involves reduced street setbacks, rear entry garages, integrated parks and open spaces, architectural enhancements/design, connected street grids and clusters of neighborhood retail/services.

The proposed zoning change and preliminary site plan are in not accordance with that of traditional neighborhood development. However, development of this site in accordance with the future land use map would impact compatibility with existing low density residential uses. Traffic capacity improvements along W. Bear Creek and S. Westmoreland might be needed to accommodate the increased density common in traditional neighborhood development.

The potential lot development pattern submitted suggests a sensitivity to the existing watershed patterns that would also provide riparian zones identified as desirable in the Comprehensive Plan. The applicant proposes other types of open space throughout the community in addition to preserving the floodplain along the creek. The site plan includes two divided entrances into the neighborhood with medians that could provide an opportunity for entry features.

The proposed rezoning and potential lot development pattern are consistent with the following implementation goals in the Comprehensive Plan Update adopted in 2010.

9.6 Determine appropriate locations for future residential and nonresidential development considering existing neighborhoods and natural features.

11.7 Incorporate parks, trails and other public areas into residential neighborhoods to maximize value and long term stability.

14.2 Ensure that future infill development is compatible with the City's natural features and is integrated with existing residential neighborhoods.

14.5 Preserve natural resources and important natural features where possible.

PRIOR COUNCIL OR BOARD ACTION

Not applicable.

PUBLIC CONTACT

Notices were mailed to adjacent property owners within two hundred feet (200') of the subject property by March 25, 2021. Notice was also published in a local newspaper by March 27, 2021 as required by state law and the City of Glenn Heights Comprehensive Zoning Ordinance. Additionally, two informational signs have been posted along the street frontages to inform the public of the pending zoning change.

FINANCIAL IMPACT

Not applicable.

RECOMMENDATION / ALTERNATIVES

Considering the compatibility with surrounding land uses, protection of floodplain, and consistency with implementation goals in the comprehensive plan, Staff recommends *approval* of the proposed zoning change.

ATTACHMENTS


1. Stewart Farms Preliminary Survey
2. Stewart Farms Concept Plan

PREPARED BY

Laura Voltmann, Planner

REVIEWED BY

Brandi Brown, City Secretary

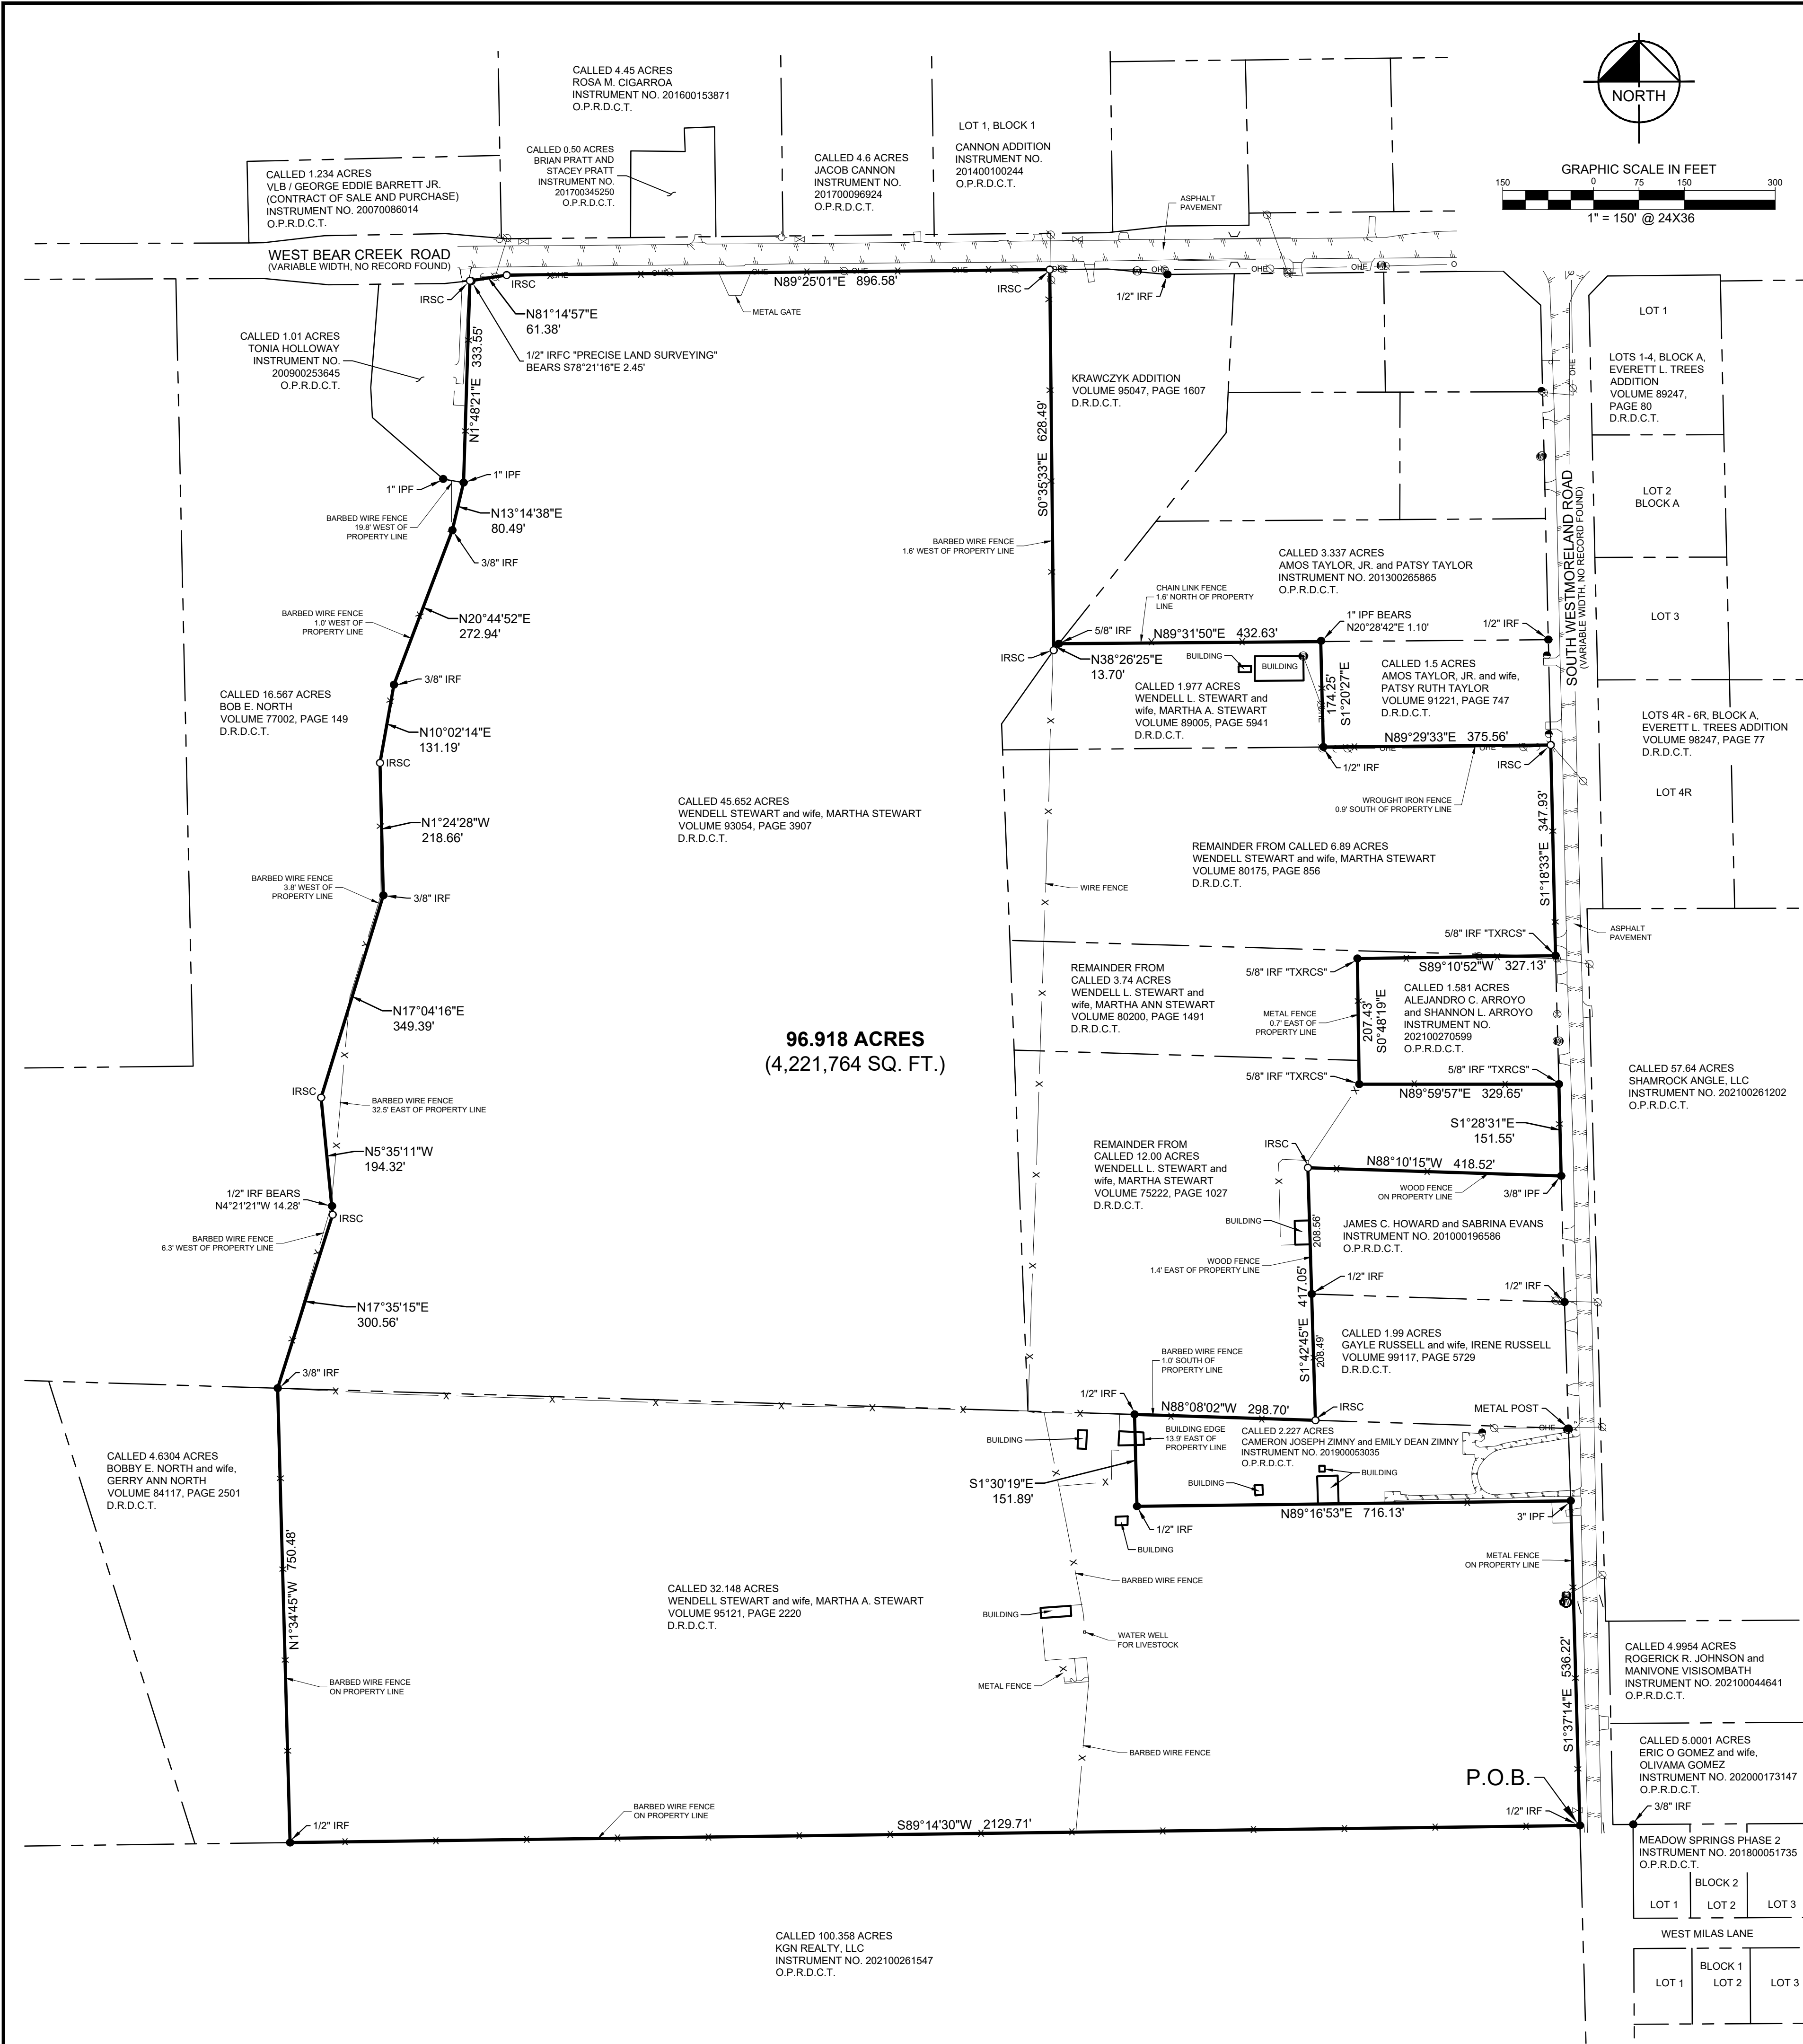

PROPERTY DESCRIPTION

BEING a tract of land located in the Elias R. Parks Survey, Abstract No. 1131, City of Glenn Heights, Dallas County, Texas, and being all a called 32.148 acre tract described in the deed to Wendell Stewart and wife, Martha A. Stewart, recorded in Volume 95121, Page 2220 of the Deed Records of Dallas County, Texas (D.R.D.C.T.), all of a called 45.652 acre tract described in the deed to Wendell Stewart and wife, Martha Stewart, recorded in Volume 93054, Page 3907 D.R.D.C.T., all of a called 1.977 acre tract described in the deed to Wendell L. Stewart and wife, Martha A. Stewart recorded in Volume 89005, Page 5941 D.R.D.C.T., part of a called 6.89 acre tract described in the deed to Wendell Stewart and wife, Martha Stewart, recorded in Volume 80175, Page 856 D.R.D.C.T., part of a called 3.74 acre tract described in the deed to Wendell L. Stewart and wife, Martha Ann Stewart, recorded in Volume 80200, Page 1491 D.R.D.C.T., and part of a called 12.00 acre tract described in the deed to Wendell L. Stewart and wife, Martha Stewart, recorded in Volume 75222, Page 1027 D.R.D.C.T. Said tract of land being more particularly described by metes and bounds as follows:

BEGINNING at a 1/2-inch iron rod found in the westerly right-of-way line of South Westmoreland Road, a variable width right of way, no record found, for the northeast corner of a called 100.358 acre tract described in the deed to KGN Realty, LLC, recorded in Instrument No. 202100261547 of the Official Public Records of Dallas County, Texas (O.P.R.D.C.T.), the southeast corner of said 32.148 acre tract and the southeast corner hereof;

THENCE South 89°14'30" West, with the north line of said 100.358 acre tract and the south line of said 32.148 acre tract, a distance of 2,129.71 feet to a 1/2-inch iron rod found for the southeast corner of a called 4.6304 acre tract described in the deed to Bobby E. North and wife, Gerry Ann North, recorded in Volume 84117, Page 2501 D.R.D.C.T., the southwest corner of said 32.148 acre tract and the southwest corner hereof;

THENCE North 01°34'45" West, departing the north line of said 100.358 acre tract, with the east line of said 4.6304 acre tract and the west line of said 32.148 acre tract, a distance of 750.48 feet to a 3/8-inch iron rod found for the southeast corner of a called 16.567 acre tract described in the deed to Bob E. North recorded in Volume 77002, Page 149 D.R.D.C.T., the northeast corner of said 4.6304 acre tract, the southwest corner of said 45.652 acre tract, the northwest corner of said 32.148 acre tract, and an angle corner hereof;

THENCE with the easterly lines of said 16.567 acre tract and the westerly lines of said 45.652 acre tract, the following courses and distances:

North 17°35'15" East, a distance of 300.56 feet to a 5/8-inch iron rod with plastic cap stamped "KHA" set,

North 05°35'11" West, a distance of 194.32 feet to a 5/8-inch iron rod with plastic cap stamped "KHA" set,

North 17°04'16" East, a distance of 349.39 feet to a 3/8-inch iron rod found,

North 01°24'28" West, a distance of 218.66 feet to a 5/8-inch iron rod with plastic cap stamped "KHA" set,

North 10°02'14" East, a distance of 131.19 feet to a 3/8-inch iron rod found,

North 20°44'52" East, a distance of 272.94 feet to a 5/8-inch iron rod with plastic cap stamped "KHA" set,

North 13°14'38" East, a distance of 80.49 feet to a 1-inch iron pipe found for the southeast corner of a called 1.01 acre tract described in the deed to Tonia Holloway recorded in Instrument No. 200900253645 O.P.R.D.C.T., the southerly northeast corner of said 16.567 acre tract, an angle corner of said 45.652 acre tract and an angle corner hereof;

THENCE North 01°48'21" East, with the east line of said 1.01 acre tract and the northernmost west line of said 45.652 acre tract, a distance of 333.55 feet to a 5/8-inch iron rod with plastic cap stamped "KHA" set in the southerly right-of-way line of West Bear Creek Road, a variable width right of way, no record found, for the northeast corner of said 1.01 acre tract, the northwest corner of said 45.652 acre tract and the northwest corner hereof; a 1/2-inch iron rod with cap marked "Precise Land Surveying" found for reference bears South 78°21'16" East 2.45 feet from said iron rod set;

THENCE with the southerly right-of-way line of said Bear Creek Road and the north lines of said 45.652 acre tract, the following courses and distances:

North 81°14'57" East, a distance of 61.38 feet to a 5/8-inch iron rod with plastic cap stamped "KHA" set,

North 89°25'01" East, a distance of 896.58 feet to a 5/8-inch iron rod with plastic cap stamped "KHA" set for the northeast corner of the Krawczyk Addition, an addition to the City of Glenn Heights as shown on the plat recorded in Volume 95047, Page 1607 D.R.D.C.T., the northeast corner of said 45.652 acre tract, and the northernmost northeast corner hereof;

THENCE South 00°35'33" East, with the west line of said Krawczyk Addition and the northerly east line of said 45.652 acre tract, a distance of 628.49 feet to a 5/8-inch iron rod with plastic cap stamped "KHA" set in the northwest line of said 1.977 acre tract, for the south corner of Krawczyk Addition, a northerly southeast corner of said 45.652 acre tract and an interior corner hereof;

THENCE North 38°26'25" East, with the southeast line of said Krawczyk Addition and the northwest line of said 1.977 acre tract a distance of 13.70 feet to a 5/8-inch iron rod found for the southwest corner of a called 3.337 acre tract described in the deed to Amos Taylor, Jr. and Patsy Taylor recorded in Instrument No. 201300265865 O.P.R.D.C.T., the northwest corner of said 1.977 acre tract and an easterly northwest corner hereof;

THENCE North 89°31'50" East, departing the southeast line of said Krawczyk Addition, with the south line of said 3.337 acre tract and the north line of said 1.977 acre tract, a distance of 432.63 feet to a point for the northwest corner of a called 1.5 acre tract described in the deed to Amos Taylor, Jr. and wife, Patsy Ruth Taylor, recorded in Volume 91221, Page 747 D.R.D.C.T., the northeast corner of said 1.977 acre tract and a northeast corner hereof; a 1-inch iron pipe found for reference bears North 20°28'42" East 1.10 feet from said point for corner;

THENCE South 01°20'27" East, departing the south line of said 3.337 acre tract, with the west line of said 1.5 acre tract and the east line of said 1.977 acre tract, a distance of 174.25 feet to a 1/2-inch iron rod found in the north line of said 6.89 acre tract, for the southwest corner of said 1.5 acre tract, the southeast corner of said 1.977 acre tract and an interior corner hereof;

THENCE North 89°29'33" East, with the south line of said 1.5 acre tract and the north line of said 6.89 acre tract, a distance of 375.56 feet to a 5/8-inch iron rod with plastic cap stamped "KHA" set in the westerly right-of-way line of said South Westmoreland Road, for the southeast corner of said 1.5 acre tract, the northeast corner of said 6.89 acre tract and a northeast corner hereof;

THENCE South 01°18'33" East, with the westerly right-of-way line of said South Westmoreland Road and the east line of said 6.89 acre tract, a distance of 347.93 feet to a 5/8-inch iron rod with cap marked "TXRCS" found for the northeast corner of a called 1.581 acre tract described in the deed to Alejandro C. Arroyo and Shannon L. Arroyo recorded in Instrument No. 202100270599 O.P.R.D.C.T., and the northernmost southeast corner hereof;

THENCE South 89°10'52" West, departing the westerly right-of-way line of said South Westmoreland Road, across said 6.89 acre tract, said 3.74 acre tract and said 12.00 acre tract, with the north line of said 1.581 acre tract, a distance of 327.13 feet to a 5/8-inch iron rod with cap marked "TXRCS" found for the northwest corner of said 1.581 acre tract and an interior corner hereof;


THENCE South 00°48'19" East, continuing across said 3.74 acre tract and said 12.00 acre tract, with the west line of said 1.581 acre tract, a distance of 207.43 feet to a 5/8-inch iron rod with cap marked "TXRCS" found for the southwest corner of said 1.581 acre tract and an interior corner hereof;

THENCE North 89°59'57" East, continuing across said 12.00 acre tract, with the south line of said 1.581 acre tract, a distance of 329.65 feet to a 5/8-inch iron rod with cap marked "TXRCS" found in the westerly right-of-way line of said South Westmoreland Road, the northerly east line of said 12.00 acre tract, for the southeast corner of said 1.581 acre tract and a northeast corner hereof;

THENCE South 01°28'31" East, with the westerly right-of-way line of said South Westmoreland Road and the northerly east line of said 12.00 acre tract, a distance of 151.55 feet to a 3/8-inch iron pipe found for the northeast corner of a tract of land described in the deed to James C. Howard and Sabrina Evans recorded in Instrument No. 201000196586 O.P.R.D.C.T., the northerly southeast corner of said 12.00 acre tract and a northerly southeast corner hereof;

THENCE North 88°10'15" West, with the north line of said Howard tract and the northerly south line of said 12.00 acre tract, a distance of 418.52 feet to a 5/8-inch iron rod with plastic cap stamped "KHA" set for the northwest corner of said Howard tract, an interior corner of said 12.00 acre tract and an interior corner hereof;

1		
No.	DATE	REVISION DESCRIPTION

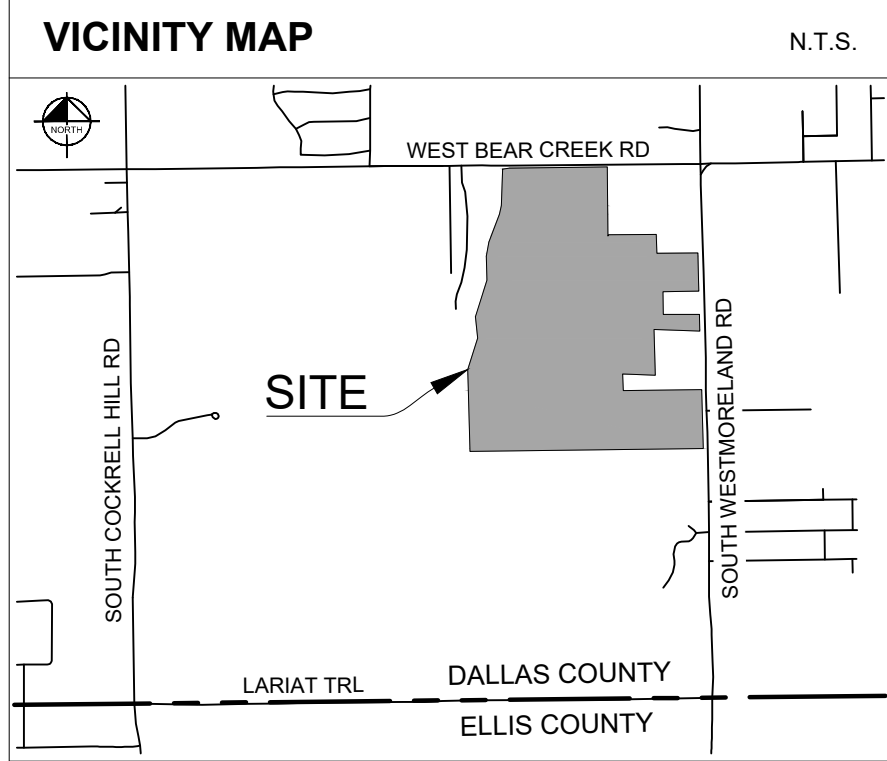

LEGEND

—	GUY ANCHOR	IRSC	5/8" IRON ROD W/ "KHA" CAP SET
●	LIGHT STANDARD	IRFC	IRON ROD WITH CAP FOUND
⊙	ELECTRIC METER	IRF	IRON ROD FOUND
⊙	UTILITY POLE	IPF	IRON PIPE FOUND
—	SIGN	P.O.B.	POINT OF BEGINNING
⊙	IRRIGATION CONTROL VALVE	D.R.D.C.T.	DEED RECORDS OF DALLAS COUNTY, TEXAS
⊙	FIRE HYDRANT	O.P.R.D.C.T.	OFFICIAL PUBLIC RECORDS OF DALLAS COUNTY, TEXAS
⊙	WATER METER		
⊙	WATER VALVE		
⊙	WATER WELL		
—	BOUNDARY LINE		
—	PROPERTY LINE		
—	OVERHEAD UTILITY LINE		
—	FENCE LINE		
—	EDGE OF ASPHALT		

THENCE South 01°42'45" East, with the west line of said Howard tract and the westerly east line of said 12.00 acre tract, a distance of 208.56 feet passing 1/2-inch iron rod found for the northwest corner of a called 1.99 acre tract described in the deed to Gayle Russell and wife, Irene Russell, recorded in Volume 99117, Page 5729 D.R.D.C.T. and the southwest corner of said Howard tract, continuing with the west line of said 1.99 acre tract a total distance of 417.05 feet to a 5/8-inch iron rod with plastic cap stamped "KHA" set in the north line of a called 2.227 acre tract described in the deed to Cameron Joseph Zimny and Emily Dean Zimny recorded in Instrument No. 201900053035 O.P.R.D.C.T., for the southwest corner of said 1.99 acre tract, the southerly southeast corner of said 12.00 acre tract and a southeast corner hereof;

THENCE North 88°08'02" West, with the southerly south line of said 12.00 acre tract and the north line of said 2.227 acre tract, a distance of 298.70 feet to a 1/2-inch iron rod found for westerly northeast corner of said 32.148 acre tract, the northwest corner of said 2.227 acre tract and an interior corner hereof;

THENCE South 01°30'19" East, departing the southerly south line of said 12.00 acre tract, with the west line of said 2.227 acre tract and the westerly east line of said 32.148 acre tract, a distance of 151.89 feet to a 1/2-inch iron rod found for the southwest corner of said 2.227 acre tract, an interior corner of said 32.148 acre tract and an interior corner hereof;

THENCE North 89°16'53" East, with the south line of said 2.227 acre tract and the easterly north line of said 32.148 acre tract, a distance of 716.13 feet to a 3-inch pipe found in the westerly right-of-way line of said South Westmoreland Road, for the southeast corner of said 2.227 acre tract, the easterly northeast corner of said 32.148 acre tract, and the southernmost northeast corner hereof;

THENCE South 01°37'14" East, with the westerly right-of-way line of said South Westmoreland Road and the easterly east line of said 32.148 acre tract, a distance of 536.22 feet to the **POINT OF BEGINNING** and containing 96.918 acres (4,221,764 square feet) of land, more or less.

NOTE:

All bearings shown are based on grid north of the Texas Coordinate System of 1983, North Central Zone (4202), North American Datum of 1983. All dimensions shown are ground distances. To obtain a grid distance, multiply the ground distance by the Project Combined Factor (PCF) of 0.9999816029.

SURVEYORS CERTIFICATION:

I hereby certify that this survey substantially complies with the current Texas Society of Professional Land Surveyors Standards and Specifications for a Category 1B Condition II Survey.

Brady Alan Becker
Registered Professional Land Surveyor No. 6529
Kimley-Horn and Associates, Inc.
6160 Warren Pkwy., Suite 210
Frisco, Texas 75034
Ph. 972-335-3580
brady.becker@kimley-horn.com


PRELIMINARY
THIS DOCUMENT SHALL NOT BE RECORDED FOR ANY PURPOSE AND SHALL NOT BE USED OR VIEWED OR RELIED UPON AS A FINAL SURVEY DOCUMENT

LAND TITLE SURVEY
96.918 ACRES
ELIAS R. PARK SURVEY,
ABSTRACT NO. 1131
CITY OF GLENN HEIGHTS,
DALLAS COUNTY, TEXAS

Kimley»Horn

6160 Warren Parkway, Suite 210
Frisco, Texas 75034
FIRM # 10193822
Tel. No. (972) 335-3580
Fax No. (972) 335-3779


Scale	Drawn by	Checked by	Date	Project No.	Sheet No.
1" = 150'	BB	KHA	11/15/2021	068517151	1 OF 1

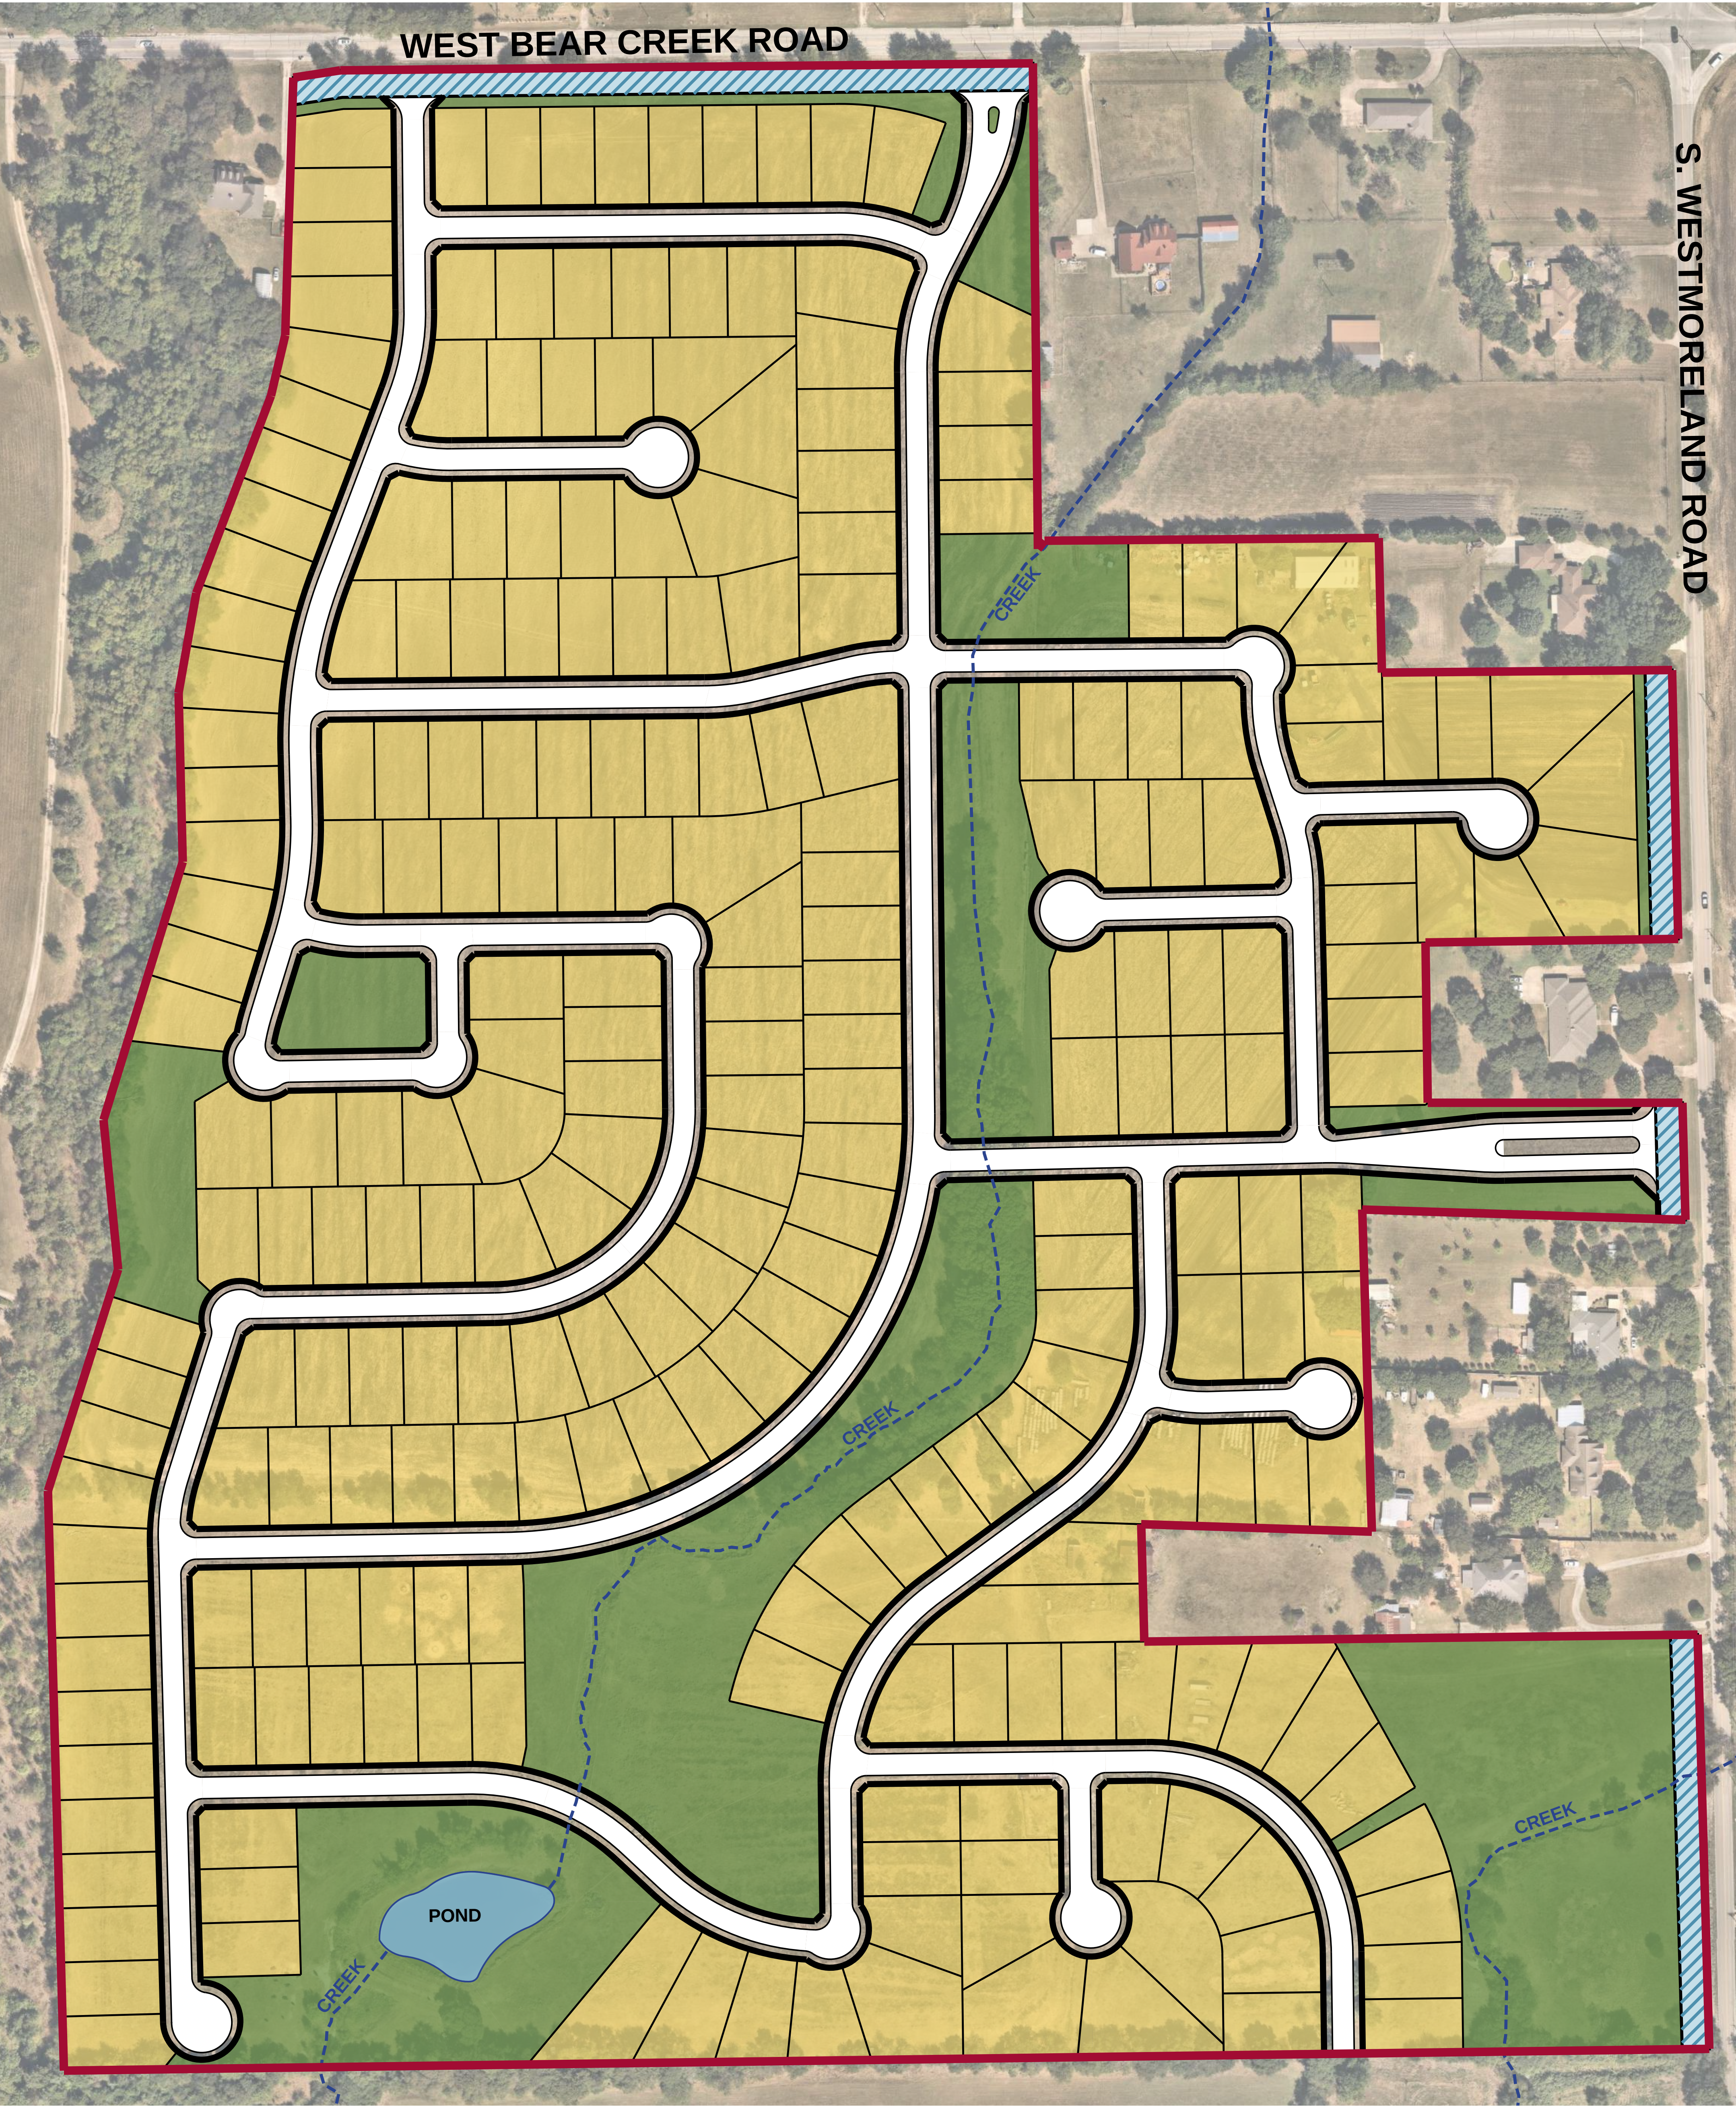

Stewart Farms Concept Plan

Glenn Heights, Texas
March 2022

Land plan is conceptual in nature and subject to change at time of preliminary plat. Final layout shall meet the requirements of the SF-3 Zoning District.

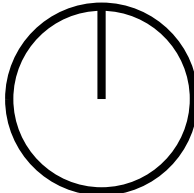

GRAPHIC SCALE IN FEET
0 50 100 200
1"=100' @ 24x36

Kimley»Horn

6160 Warren Parkway, Suite 210
Frisco, Texas 75034
972-335-3580
State of Texas Registration No. F-928

NOTES:
1. THIS PLAN IS CONCEPTUAL IN NATURE AND HAS BEEN PRODUCED WITHOUT THE BENEFIT OF A SURVEY OR CONTACT WITH THE CITY, COUNTY, ETC.
2. AERIAL IMAGE BY NEARMAP, COPYRIGHT 2021



CITY OF GLENN HEIGHTS PLANNING & ZONING COMMISSION REPORT

Date: May 2, 2022

SUBJECT

Zoning Case 22-001-SP: Discuss and take action on a request concerning site plan for Auto Zone by Arly Samuelson and Westwood Professional Services. The 2.656- acre property is zoned R and is situated in the Hollywood Addition Lot 29B, Block E. The property is located at the northwest corner of Ovilla Road and Santa Rosa, Glenn Heights, Ellis County, Texas. The proposed use is auto parts store.

DISCUSSION / BACKGROUND

The applicant proposes to develop an auto parts store located at the corner of Ovilla Road and Santa Rosa Drive. The property is not officially addressed at this time. Surrounding land uses include other vacant commercial properties. The proposed site plan includes access from Santa Rosa Drive. While there is no entrance from Ovilla Road, the proposed parking lot includes a drive aisle extension to the vacant remainder portion of the lot to the west. This portion is approximately 150 feet wide and 270 feet deep, which is large enough to accommodate a similarly sized retail development.

The building is oriented towards Santa Rosa Drive, with the entrance located near the corner close to Ovilla Road. The elevation along Ovilla contains a high level of glazing. The building materials and exterior color scheme accentuate traditional building elements, expressing the building's foundation through a dark gray base and including a lighter gray across the top as a cornice element with white capitals atop gray columns representing the vertical elements of the building. Proposed attached lighting will have full cut-off fixtures to minimize glare and light pollution. All lighting standards will be met at the time of permitting.

The loading area is located on north side of the building and consists of a small roll-up door that will be sufficient for merchandise to be hand loaded into the building. No loading dock is provided. The dumpster is located on the northern portion of the site and

will be enclosed with a masonry wall and metal gate. This design is similar to the dumpster location and enclosure at the Sonic Drive-in located to the west. The plans include a six (6) foot masonry screening wall along the northern property line, with a fifteen (15) foot landscape buffer. The wall will include required columns. Landscaping is proposed to be sod with Bermuda grass and planted with four (4) groups of three (3) trees spaced approximately thirty (30) feet on center. The proposed landscape plan does not include the required twelve (12) shrubs per thirty-five (35) linear feet, but the applicant has indicated that final plans will comply with this requirement.

Fourteen (14) parking spaces are required per the zoning ordinance. The site plan depicts thirty-nine (39) spaces, an excess of twenty-four (24) spaces. The ordinance does not contain a maximum parking limit. All parking lot layout standards will be met.

Zoning Ordinance

For all properties zoned Retail, a site plan required for the development of a store.

PRIOR COUNCIL OR BOARD ACTION

Not applicable.

PUBLIC CONTACT

Notice was published in a local newspaper by March 29, 2020 as required by state law and the City of Glenn Heights Comprehensive Zoning Ordinance.

FINANCIAL IMPACT

The City of Glenn Heights will receive a tax revenue of 2.000% on all taxable goods sold on-site. Additionally, the development of this site will raise the property value and the City will collect \$0.833523 in property taxes for every \$100 of the property's taxable value.

RECOMMENDATION / ALTERNATIVES

Staff recommends APPROVAL of this site plan request with the condition that the property be developed in accordance with the elevations and proposed site plan, noting compliance with landscaping, screening, lighting, and parking lot design standards.

ATTACHMENTS

1. Property Survey
2. Proposed Site Plan
3. Proposed Elevations
4. Proposed Landscape Plans
5. Proposed Lighting Plan
6. Proposed Sign Plan

PREPARED BY

Laura Voltmann, Planner

REVIEWED BY

Brandi Brown, City Secretary

OWNERS CERTIFICATE

WHEREAS Richard V. Scott is the owner of a 3.425 acre tract of land situated in the City of Glenn Heights, Ellis County, Texas and being all of Lot 29, Block E of Hollywood Addition, Phase Two, an addition to the City of Glenn Heights, Ellis County, Texas as recorded in Cabinet B, Slide 270 of the Plat Records of Ellis County, Texas, said 3.425 acre tract of land being more particularly described by metes and bounds as follows:

BEGINNING at a one inch iron pipe found for the southwest corner of said Lot 29 and being the southeast corner of a tract of land deeded to Glen Heights 11, Ltd. by Warranty Deed recorded in Volume 716, Page 434 of the Deed Records of Ellis County, Texas, said one inch iron pipe being in the north right-of-way line of F. M. Highway 664 (Ovilla Road), a 100.0' wide right-of-way;

THENCE North 00 degrees 00 minutes 18 seconds West, with the west line of said Lot 29 and the east line of said Glen Heights 11, Ltd., a distance of 305.86 feet to a 5/8 inch iron rod with cap stamped "SCI" set for the northwest corner of said Lot 29, from which a 1/2 inch iron rod found for the most northerly southwest corner of Lot 23, Block E of said Hollywood Addition bears North 00 degrees 00 minutes 18 seconds West, a distance of 23.39 feet;

THENCE North 89 degrees 29 minutes 08 seconds East, with the north line of said Lot 29 and departing the east line of said Glen Heights 11, Ltd. tract of land, a distance of 483.08 feet to a 5/8 inch iron rod with cap stamped "SCI" set for the northeast corner of said Lot 29 and being in the west right-of-way line of Santa Rosa Drive (50.0' right-of-way);

THENCE South 00 degrees 30 minutes 52 seconds East, with the east line of said Lot 29 and the west right-of-way line of said Santa Rosa Drive, a distance of 310.13 feet to a 5/8 inch iron rod with cap stamped "SCI" set for the southeast corner of said Lot 29 and being in the north right-of-way line of said F. M. Highway 664;

THENCE South 89 degrees 59 minutes 26 seconds West, with the south line of said Lot 29 and the north right-of-way line of said F. M. Highway 664, a distance of 485.82 feet to the POINT OF BEGINNING, containing within these metes and bounds 3.425 acres or 149,205 square feet of land, more or less.

NOW, THEREFORE, KNOW ALL MEN BY THESE PRESENTS:

That I, Richard V. Scott, do hereby adopt this plat as Lot 29A and Lot 29B, Block E of Hollywood Addition in the City of Glenn Heights, Ellis County, Texas and do hereby dedicate to the public use forever the streets, rights-of-way and utility easements shown hereon and hereby dedicate the utility easements shown hereon for the mutual use and accommodation of all public utilities desiring to use or using same. Any public utility shall have the right to remove and keep removed all or part of any buildings, fences, trees shrubs or other improvements or growths which in any way endanger or interfere with the construction, maintenance or efficiency of its respective system on any of these utility easements only and any public utility shall at all times have the right of construction, reconstruction, inspecting, patrolling, maintaining and adding to and removing all or part of its respective system without the necessity at anytime of procuring the permission of anyone.

This plat approved subject to all ordinances, rules, regulations and resolutions of the City of Glenn Heights, Ellis County, Texas

Richard V. Scott
Owner
Richard V. Scott

STATE OF TEXAS


COUNTY OF TARRANT

Before me, the undersigned authority, on this day personally appeared Richard V. Scott, known to me to be the person whose name is subscribed to the foregoing instrument and acknowledged to me that he executed the same for the purpose and consideration therein expressed and in the capacity therein stated.

Given under my hand and seal of office this 29 day of April 2003.

Glenda Coleman
Notary Public in and for the State of Texas

My Commission expires

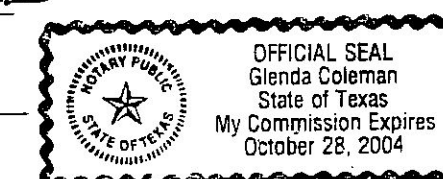

CITY OF GLENN HEIGHTS APPROVAL

I hereby certify that the above and foregoing Plat of Lot 29A and Lot 29B, Hollywood Addition, an addition to the City of Glenn Heights, Ellis County, Texas was approved this 29 day of April 2003, by the Planning and Zoning Commission of the City of Glenn Heights, Ellis County, Texas


May B. B.
Chairman, Planning and Zoning Commission

Debi Murphy
Secretary, Planning and Zoning Commission

Said addition shall be subject to all the requirements of the Development Code of the City of Glenn Heights.

Witness my hand this 29 day of April 2003

Debi Murphy
City Secretary

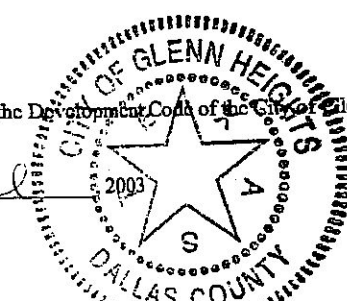

Approval of the plat is contingent upon the plat being filed for record with the County Clerk of Ellis County within 180 days from the above date.

REPLAT

LOT 29A and LOT 29B
BEING ALL OF LOT 29, BLOCK E
HOLLYWOOD ADDITION
CITY OF GLENN HEIGHTS
ELLIS COUNTY, TEXAS

Starnes Consulting Incorporated


DATE:	SCALE:	JOB NO:	SHEET NO.
3/13/03	1" = 50'	03303	1 OF 1
DESIGNED BY:	DRAWN BY:	CHECKED BY:	
	J.G.G.		

SURVEYORS CERTIFICATION



KNOW ALL ME BY THESE PRESENTS:

THAT I, Jim G. Glass, a Registered Professional Land Surveyor in the State of Texas do hereby certify that I prepared this plat from an actual and accurate survey of the land and that the corner monuments shown hereon shall be properly placed, under my personal supervision, in accordance with the Development Code regulations of the City of Glenn Heights, Texas.


Jim G. Glass
Registered Professional Land Surveyor No. 5262
Starnes Consulting, Inc.
4025 Woodland Park Boulevard
Suite 230
Arlington, TX. 76013
(817) 265-2681

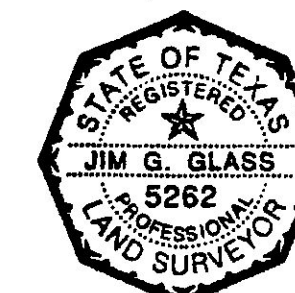

GRAPHIC SCALE

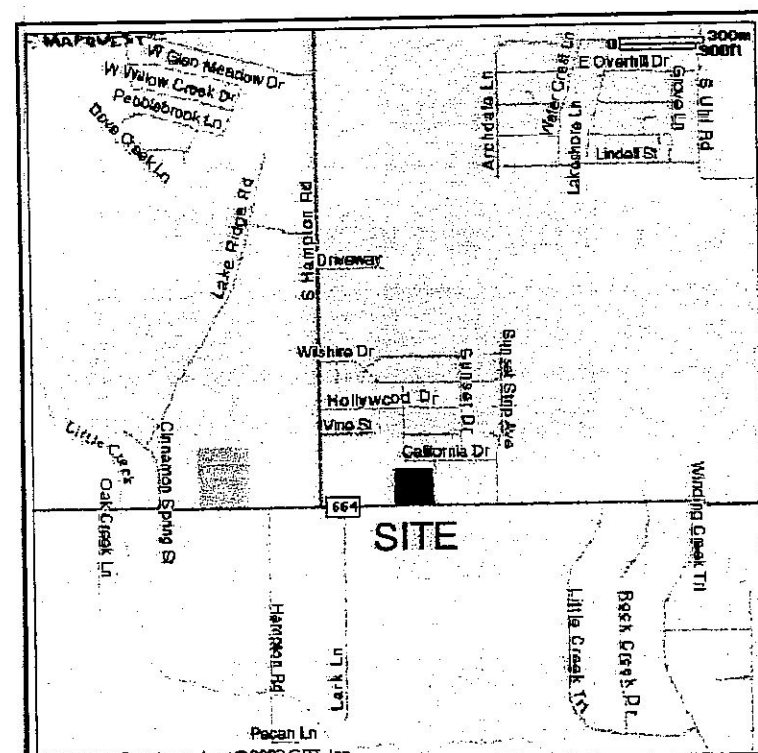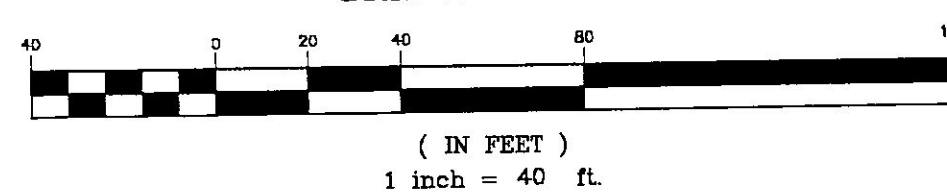

LOCATION MAP

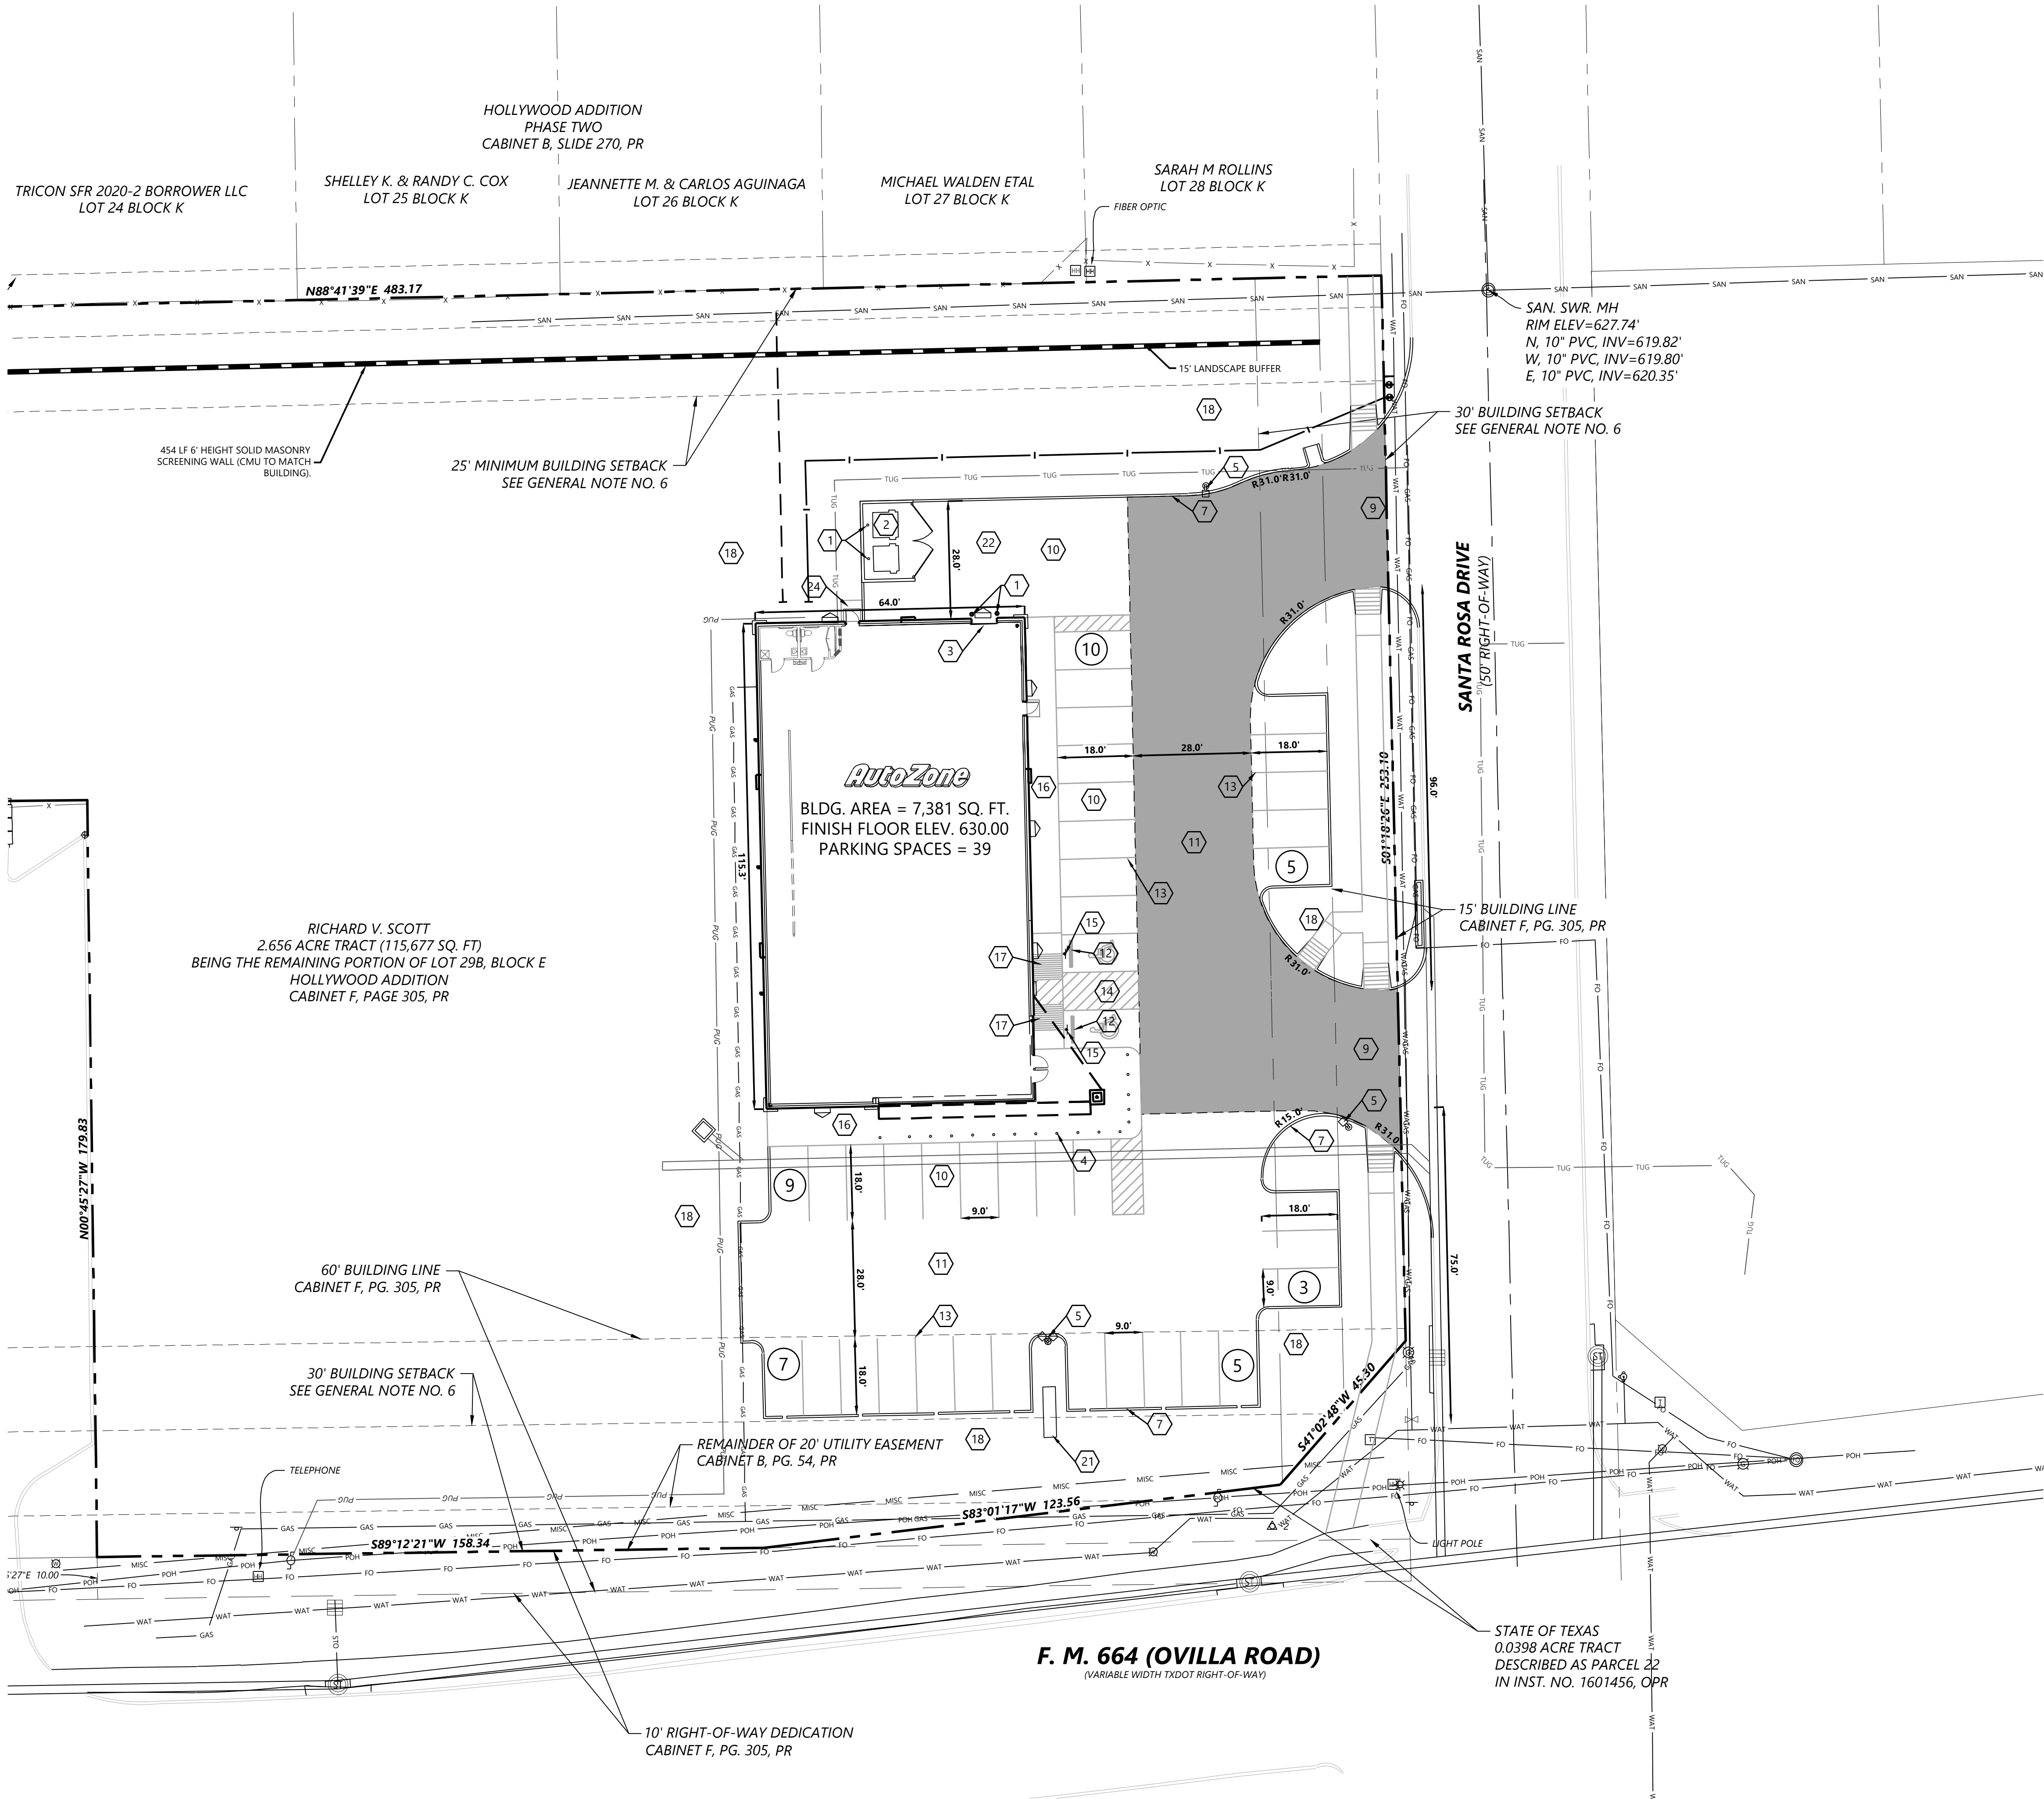

LEGEND

- (X) PARKING STALL COUNT
- (X) KEY NOTE
- FIRE LANE



PARKING SUMMARY

PARKING RATIO	1:500 SF
PARKING REQUIRED	15 SPACES
PARKING PROVIDED	39 SPACES (INCLUDING HANDICAP)
HANDICAP PARKING PROVIDED:	2 SPACES

KEYNOTES

BUILDING & PAVING


- Pipe guard - see details 15 & 16 / 1.02
- Dumpster layout - see details 8, 9, 10, & 11 / 1.02
- Service Door Plan - see detail 15 / 1.02
- Bollard Plan - see detail 14 / 1.02
- Concrete light pole base - see detail 13 / 1.02
Aim light fixture in direction as indicated.
- Curb & gutter @ concrete paving - see detail 1on sheet 1.02
- Curb & gutter @ asphalt paving - see detail 2 / 1.02
- Slope end of curb 4:1
- New curb cut and approach.
- Concrete paving - see dtl. 4 / 1.02
Expansion and Control joints - see detail 5 sheet 1.02
- Asphalt paving - see dtl. 3 / 1.02
- 6'-0" long concrete wheel stop pinned to pavement (typical). Locate 3'-6" from face of curb or sidewalk. See detail 17 / 1.02
- 4" wide parking stripe painted white (typ.)
- 4" wide diagonal stripes painted white at 2 ft. O.C.
- Handicap parking sign - see detail 12 / 1.02.G.C. to provide one Van Accessible sign.
- Concrete sidewalk - see detail 22 / 1.02 for sidewalks around building
- Accessible Ramp - See detail 6 & 19 / 1.02 - Max. slope 1:12 (8.33%) , Max. cross slope 1:50 (2.00%) Truncated dome to be a contrasting color.
- New landscape area - Provide 3" topsoil & sod. See sheet 8.01 for additional information
- Slope grade from back of curb down to match the existing grade at the property line
- Screen wall - (Not Used)
- Proposed monument sign
- Loading Area: slope at max. 2-1/2% away from building.
- 18" x 24" concrete splash blocks @ building down spouts (typ.)
- 5' x 5' concrete pad

GENERAL NOTES

- Proof roll building and all parking areas. Notify the Architect of any unacceptable areas.
- Edge of new pavement to be flush with existing pavement.
- All sidewalk curb and gutter street paving, curb cuts, driveway approaches, handicap ramp, etc. constructed outside the property line in the right-of-way shall conform to all municipal and/or state specifications and requirements.
- For areas outside the property lines, repair and/or replace all damage done to existing elements (sidewalks, paving, landscaping, etc.) as required by owner and/or governing authority.
- For proposed utility locations, see the utility plan.

Westwood

Phone (214) 473-4640 Parkway Centre 1
Toll Free (888) 937-5150 2901 Dallas Parkway, Suite 400
Plano, TX 75093
westwoodps.com
Westwood Professional Services, Inc.
TIFPS FIRM REGISTRATION NO. F-1759
TIFPS FIRM REGISTRATION NO. 10074301

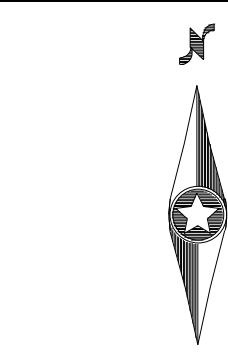

REVISIONS

1	4	5	6

AutoZone Store No. 5747
NWC OF E. OVILLA RD & SANTA ROSA DR.

TEXAS 75154

GLENN HEIGHTS

SITE PLAN


Owner / Developer:
123 South Front Street, 3rd Floor
Memphis, Tennessee 38103
TEL: (901) 495-8969
FAX: (901) 495-8969

For Bidding & Contractor Information Contact:
Dodge Data & Analytics, Tel. 413-930-4215
Cindy.searcy@construction.com

PRELIMINARY
FOR INTERIM REVIEW ONLY
NOT TO BE USED FOR:
CONSTRUCTION OR
BIDDING PURPOSES
Engineer: R. W. N. S. A. B. S. A. P. E.
P.E. No.: 956771
Date: 3/11/22
Westwood

3/11/22


1.00

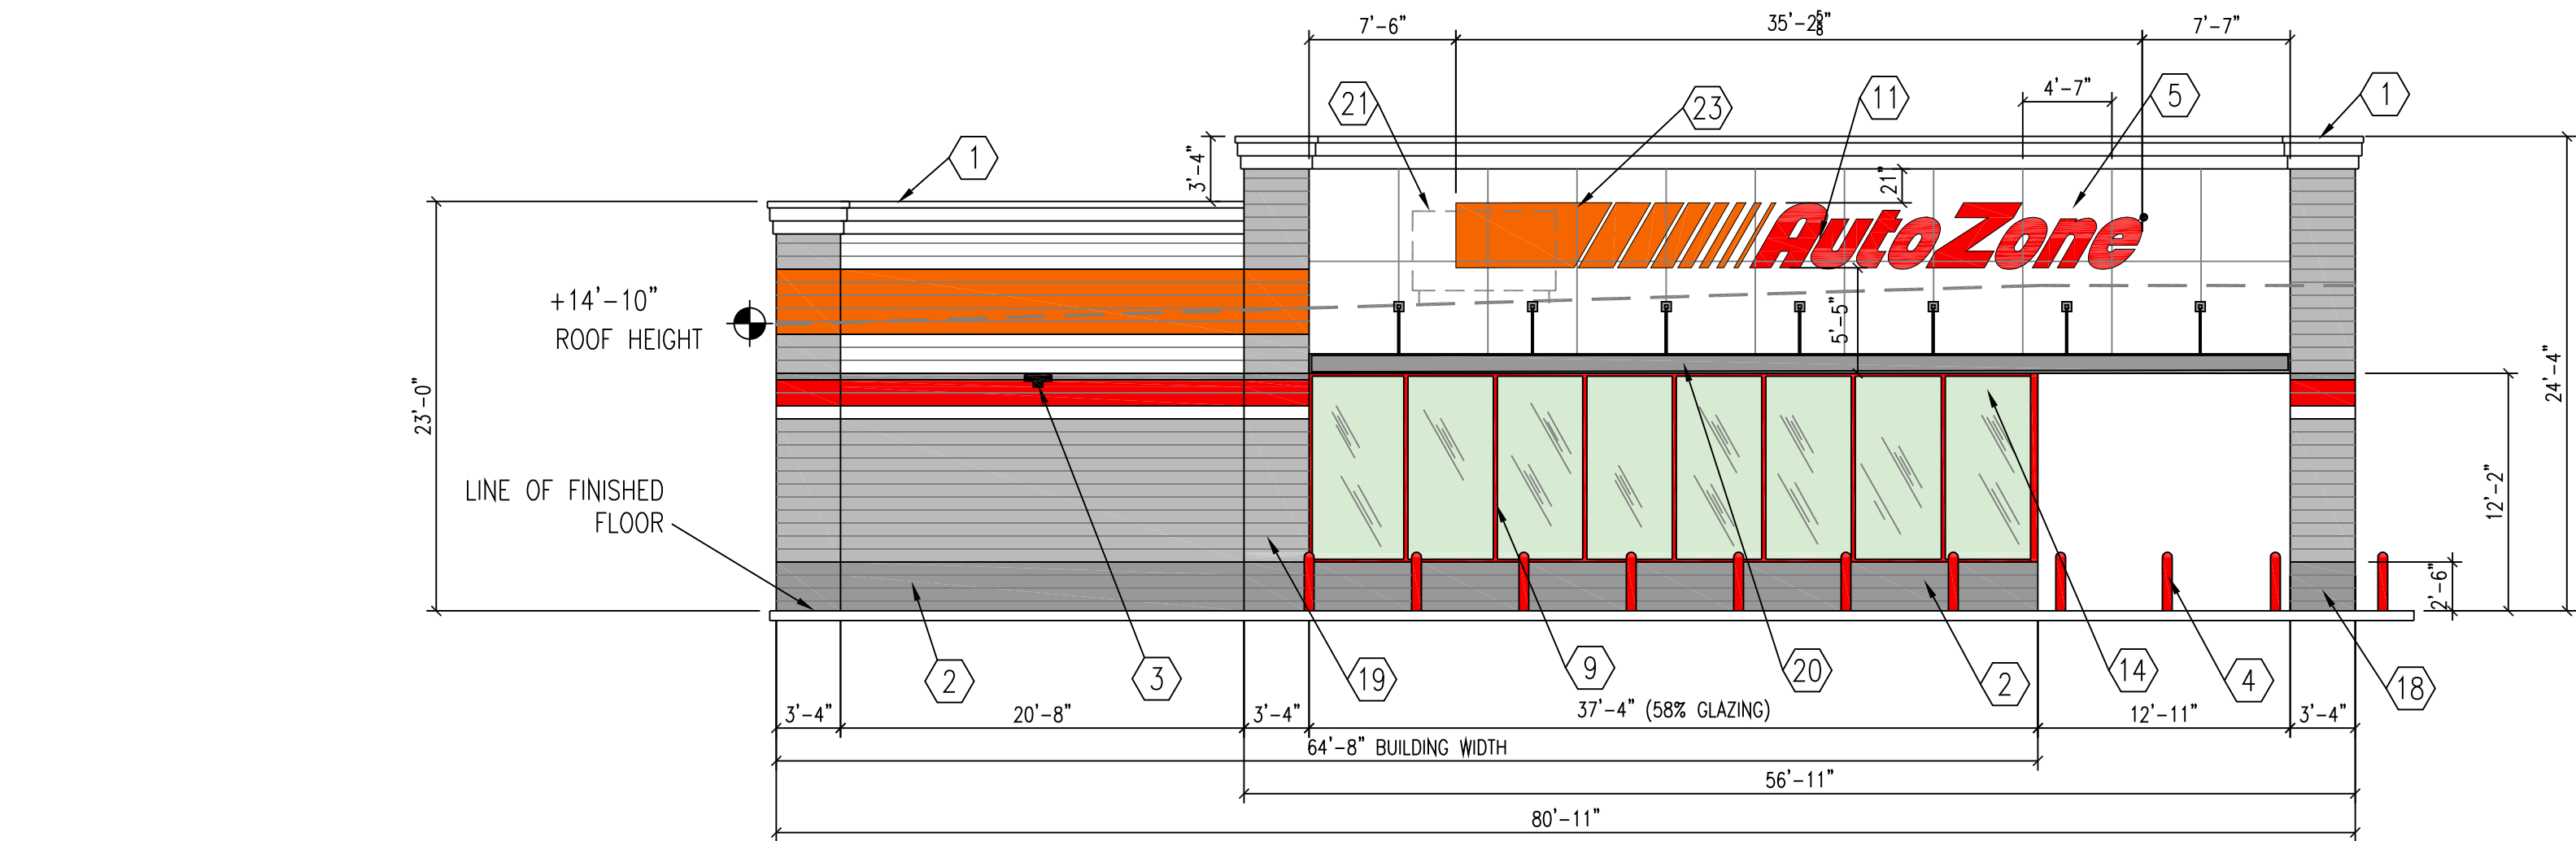


FRONT FACADE OFFSET REQUIREMENTS:

5'-0" MIN. OFFSETS REQUIRED @ 15% OF LENGTH AND HEIGHT
3'-4" VERTICAL OFFSET = 13% OF 25'-0" TOTAL HEIGHT
3'-0" AWNING OVERHANG @ 50'-3"L = 62% OF 80'-11" TOTAL LENGTH


FRONT WALL
FACES FM 664 (OVILLA ROAD)

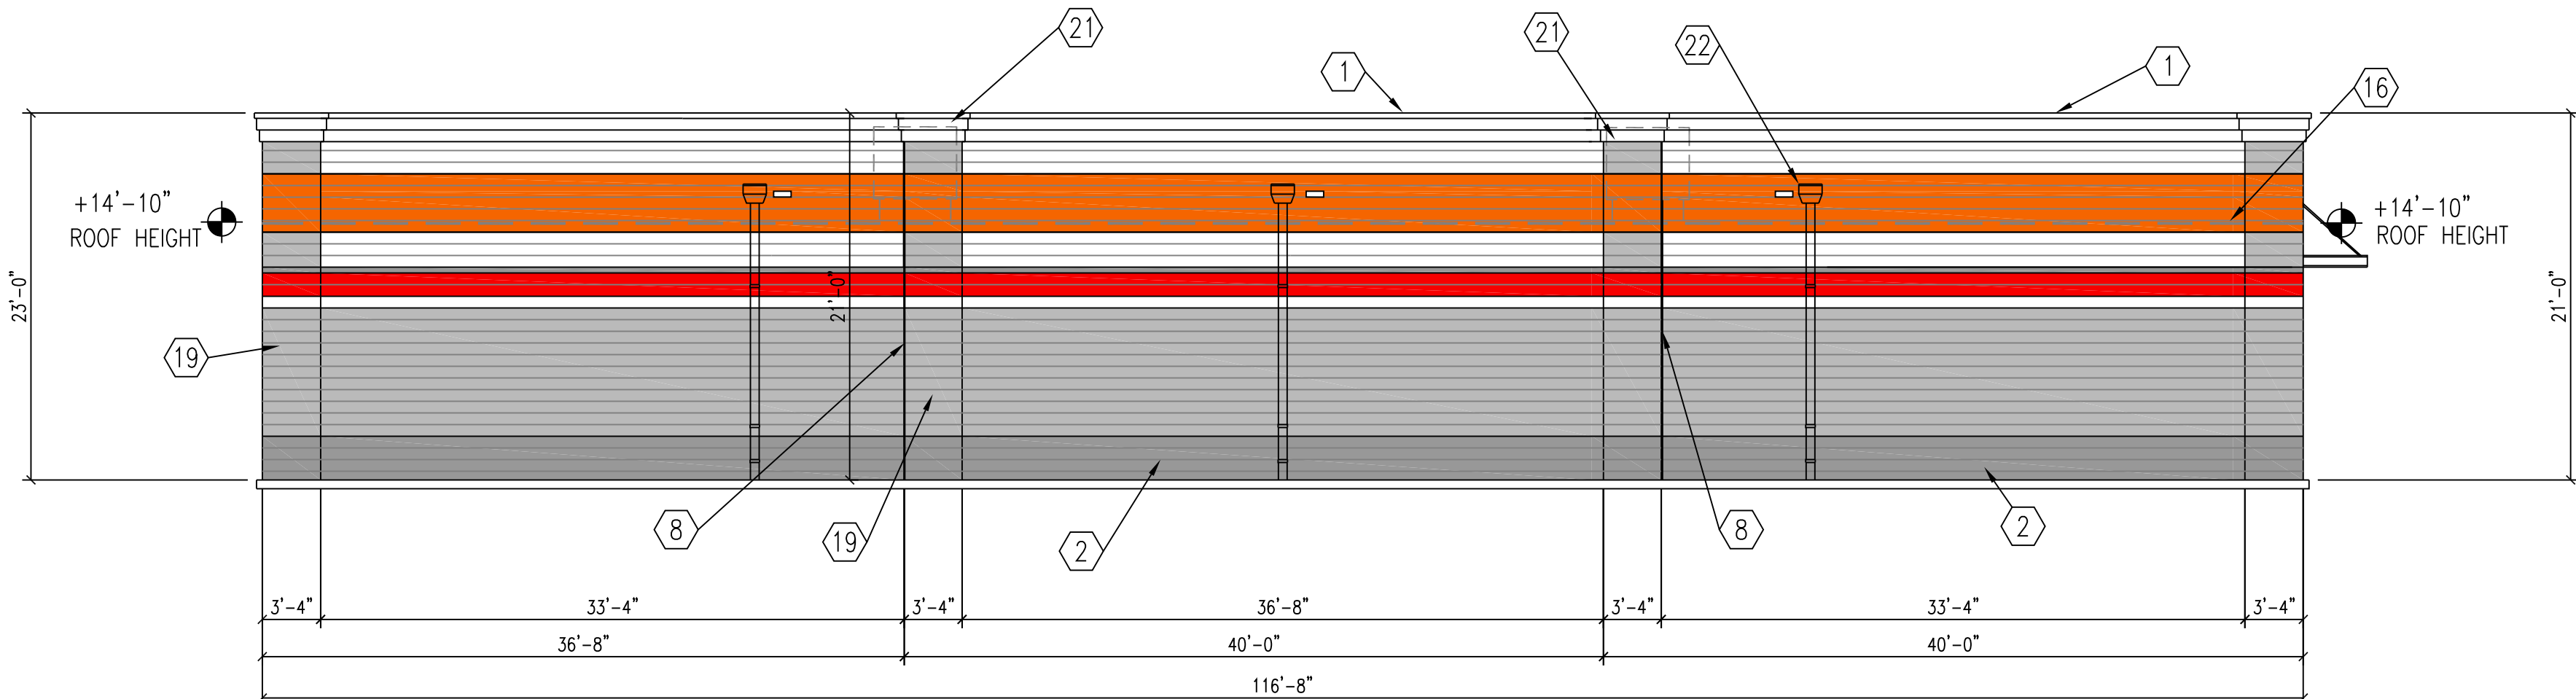

LEFT SIDE WALL
(LOW SIDE)

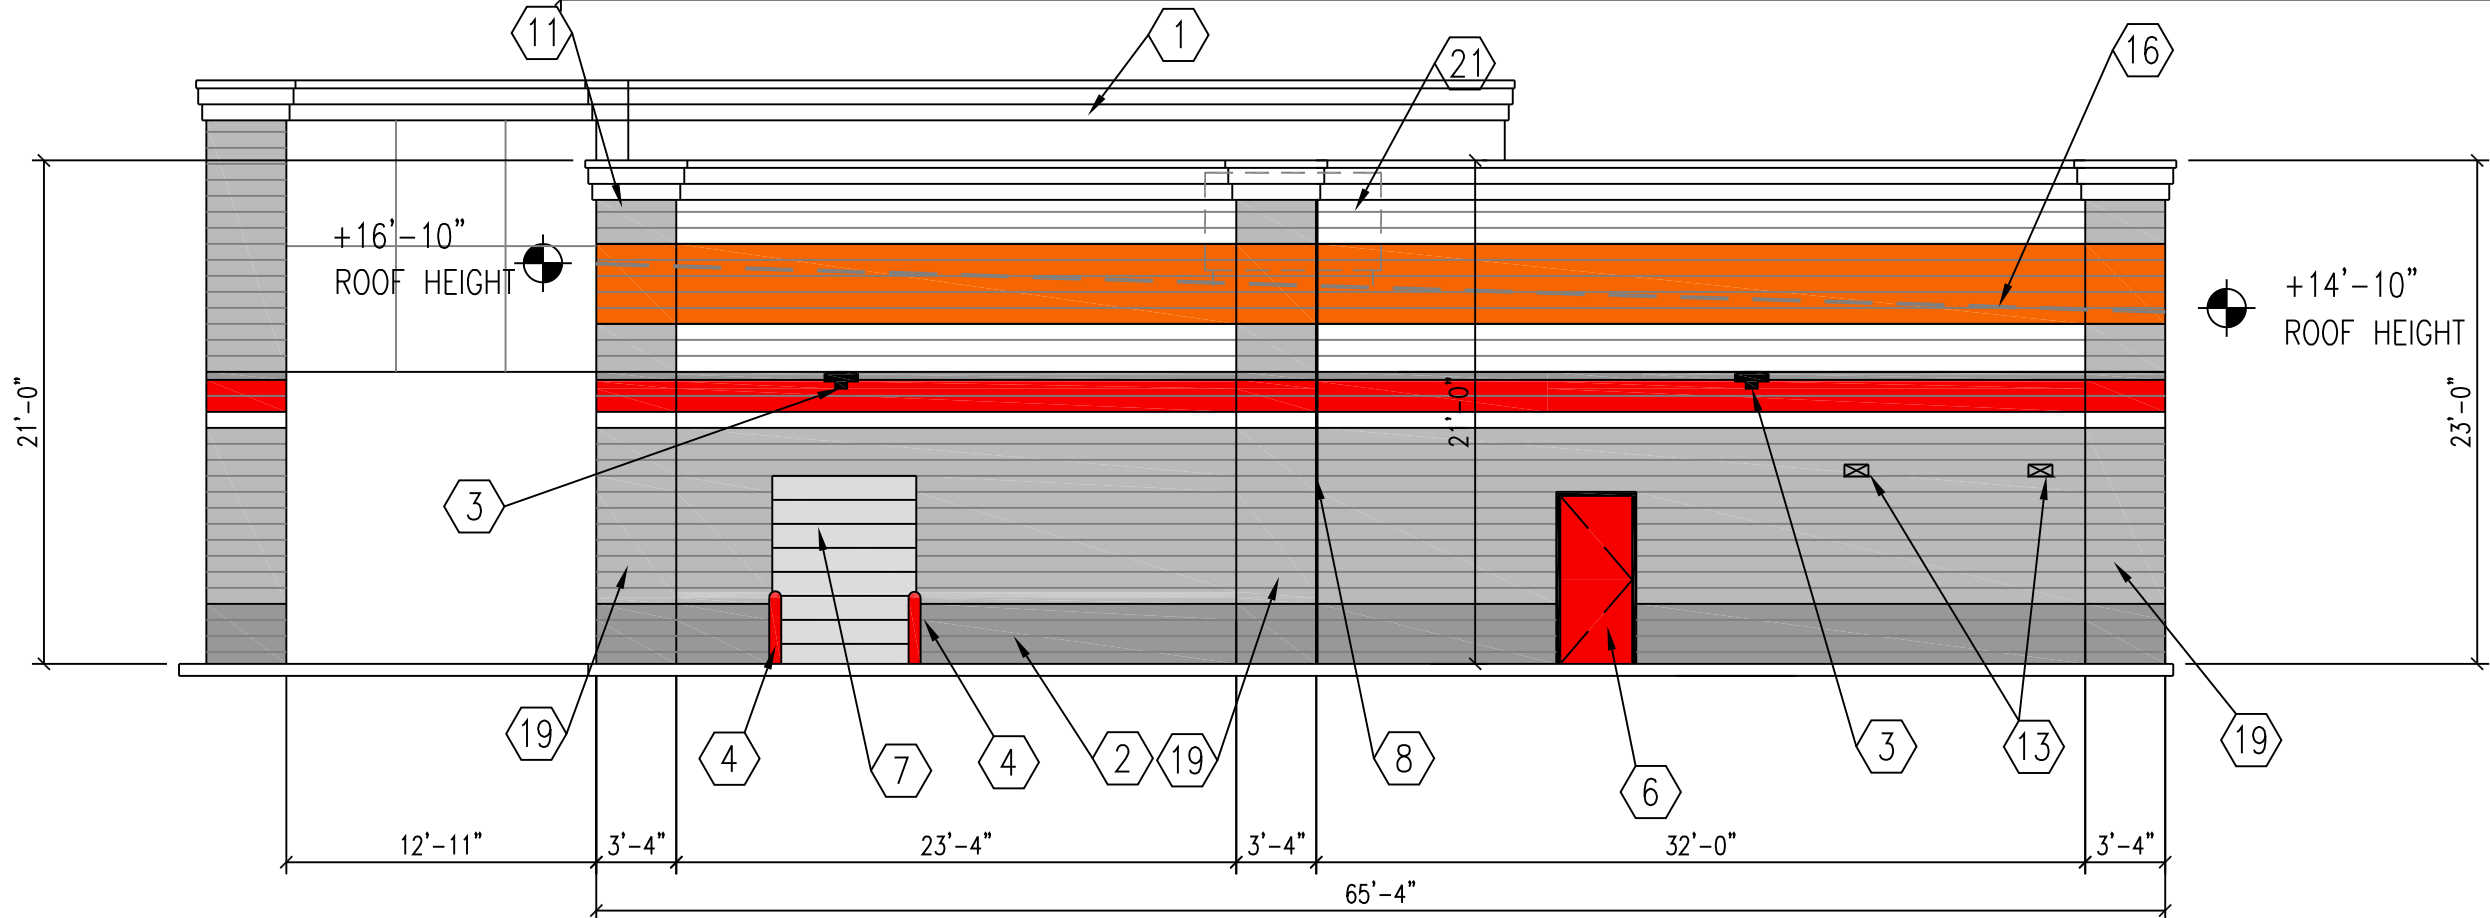

REAR WALL

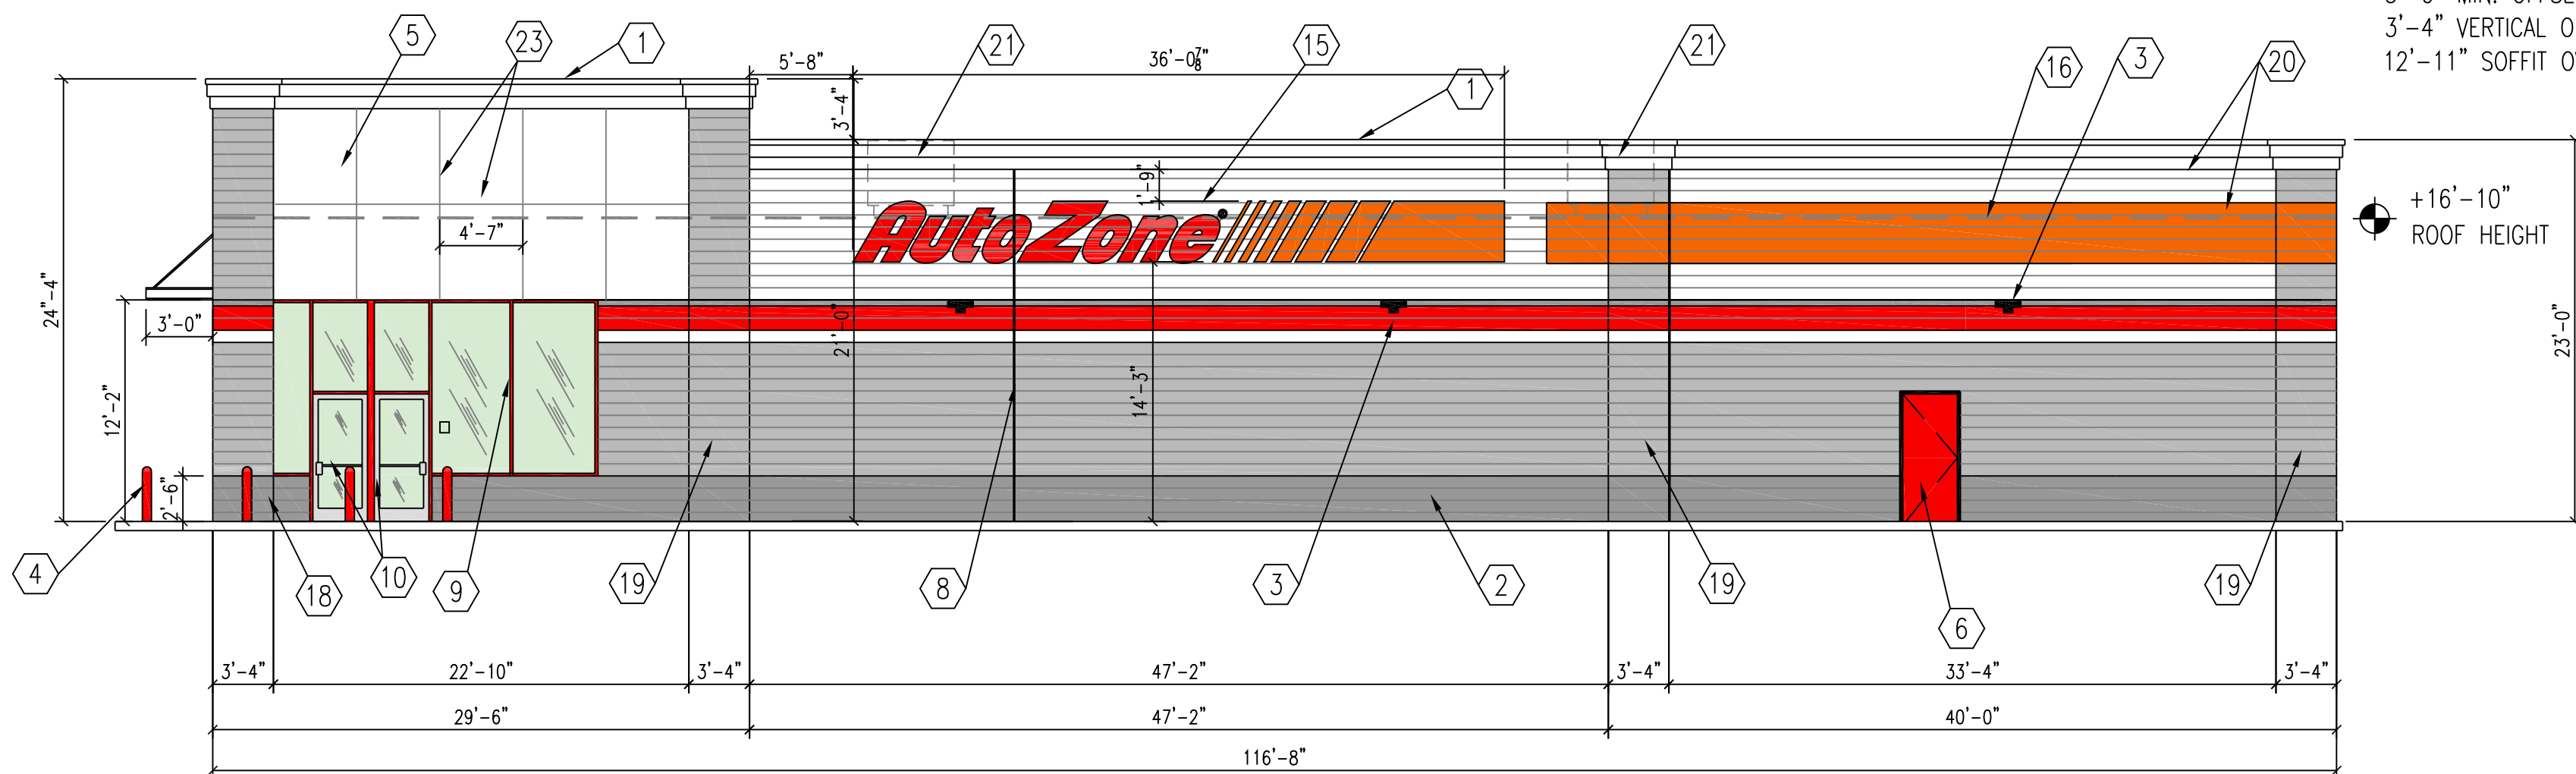

FRONT FACADE OFFSET REQUIREMENTS:


5'-0" MIN. OFFSETS REQUIRED @ 15% OF LENGTH AND HEIGHT
3'-4" VERTICAL OFFSET = 13% OF 25'-0" TOTAL HEIGHT
12'-11" SOFFIT OVERHANG @ 22'-10"L = 28% OF 80'-11" TOTAL LENGTH

George W
Callow:A0141
0C000001780
30525F70001
8AFA
Digitally signed by
George W
Callow:A01410C00
000178030525F70
0018AFA
Date: 2022.03.08
08:39:10 -06'00'

RIGHT SIDE WALL
(HIGH SIDE)
FACES SANTA ROSA DRIVE

- 1 PREFINISHED ALUMINUM COPING:
COLOR BLACK
FOAM CORNICE COLOR: WHITE
- 2 SMOOTH FACE CONCRETE MASONRY UNITS - SEE PAINT DETAIL
SCHEME THIS SHEET
- 3 WALL MOUNTED LIGHT FIXTURE
- 4 PIPE GUARD WITH RED SLEEVE
- 5 EXTERIOR STUCCO FINISH SYSTEM
COLOR: WHITE
- 6 PAINT MAN DOOR RED AND FRAMES BLACK
- 7 DO NOT PAINT OVERHEAD DOOR PAINT ANGLES BLACK
- 8 EXPANSION JOINT
- 9 ALUMINUM STOREFRONT - RED KYNAR FINISH
- 10 GLASS AND ALUMINUM DOORS - CLEAR ANODIZED FINISH
- 11 FRONT WALL SIGN-40" HIGH RED CHANNEL LETTERS W/STRIPES
- 12 NOT USED
- 13 TOILET WALL VENTS PAINT TO MATCH WALL
- 14 STORE ADDRESS - 6" WHITE REFLECTIVE NUMBERS
- 15 SIDE WALL SIGN - 40" HIGH CHANNEL LETTERS W/STRIPES
- 16 BOND BEAM AT ROOF LINE
- 17 NOT USED
- 18 3'-4" x 3'-4" CMU COLUMN.
SEE PAINT DETAIL SCHEME THIS SHEET
- 19 8" PROJECTION CMU PILASTER.
SEE PAINT DETAIL SCHEME THIS SHEET
- 20 3'-0" DEPTH FLAT METAL AWNING - COLOR: DARK GRAY
- 21 HVAC UNITS SCREENED BEHIND PARAPET WALL
- 22 SCUPPERS AND DOWNSPOUTS. PAINTED TO MATCH
BACKGROUND WALL COLOR. ADJACENT 4" H. X 8" W.
OVERFLOW SCUPPER. FLOWLINE 2" ABOVE ROOF.
- 23 1" WIDE X 1/2" DEPTH VERTICAL AND HORIZONTAL "V"
GROOVE SCORED JOINTS (TYPICAL)

2 ELEVATION KEY NOTES

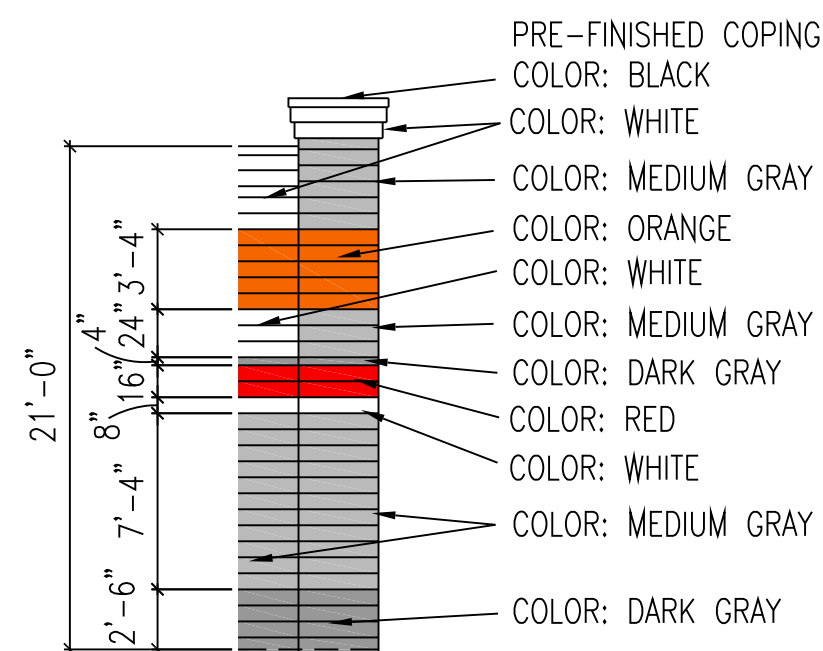

2 EXTERIOR COLOR SCHEME

- GENERAL NOTES:
1. REFER TO SECTION 09900 OF THE SPECIFICATIONS FOR
PAINT AND EXTERIOR COATINGS. ALL COLORS ARE BY
SHERWIN-WILLIAMS PAINT COMPANY.
 2. PAINT RESTROOM WALL VENTS TO MATCH THE ADJACENT
WALL COLOR.
 3. SEALANT AT EXPANSION JOINTS TO MATCH ADJACENT
WALL COLOR.
 4. ALL MASONRY JOINTS TO BE CONCAVE TOOLED.

4 GENERAL NOTES

- SIGNAGE NOTES:
1. AUTOZONE'S SIGN VENDOR WILL FURNISH AND INSTALL ALL
SIGNS UNLESS SPECIFICALLY NOTED ON THE DRAWINGS
OTHERWISE. WALL SIGNS TO BE INSTALLED ON SURFACES
THAT ARE FURNISHED AND PREPARED BY GENERAL
CONTRACTOR.
 2. SIGN INSTALLER SHALL OBTAIN SIGN PERMITS AND INSTALL
ALL FREESTANDING SIGNS AND THEIR FOUNDATIONS
UNLESS NOTED OTHERWISE. GENERAL CONTRACTOR
SHALL INSURE SIGN LOCATION IS TO GRADE AND SHALL
MARK WHERE SIGN IS TO BE LOCATED.
 3. GENERAL CONTRACTOR IS RESPONSIBLE FOR
INSTALLATION OF PRIMARY ELECTRICAL, AND FINAL
ELECTRICAL HOOK-UP. SEE "SN" SHEETS FOR ADDITIONAL
DETAILS.
 4. SEE SHEETS FOR LOCATIONS OF J-BOXES TERMINATING
EACH WALL SIGN CIRCUIT.

5 SIGNAGE NOTES - BUILDING

REVISIONS

1	4	5	6
---	---	---	---

AutoZone Store No. 5747

OVILLA ROAD

GLEN HEIGHTS TX 75154

EXTERIOR COLOR BUILDING ELEVATIONS

Architect: George Callow
123 South Front Street
Memphis, Tennessee 38103
TEL: 901-495-8705 FAX: (901) 495-8969

For Bidding & Contractor Information Contact:
Dodge Data & Analytics. Tel. 413-930-4215
Cindy.searcy@construction.com



02/21/22

7N2-L

CE-1



LANDSCAPE NOTES

1. CONTRACTOR SHALL CONTACT UNDERGROUND UTILITY LOCATORS TO VERIFY LOCATIONS OF ALL UNDERGROUND UTILITIES PRIOR TO INSTALLATION OF ANY PLANTS OR LANDSCAPE MATERIAL.
2. ACTUAL LOCATION OF PLANT MATERIAL IS SUBJECT TO FIELD AND SITE CONDITIONS.
3. NO PLANTING WILL BE INSTALLED UNTIL ALL GRADING AND CONSTRUCTION HAS BEEN COMPLETED IN THE IMMEDIATE AREA.
4. ALL SUBSTITUTIONS MUST BE APPROVED BY THE LANDSCAPE ARCHITECT PRIOR TO SUBMISSION OF ANY BID AND/OR QUOTE BY THE LANDSCAPE CONTRACTOR.
5. CONTRACTOR SHALL PROVIDE ONE YEAR GUARANTEE OF ALL PLANT MATERIALS. THE GUARANTEE BEGINS ON THE DATE OF THE LANDSCAPE ARCHITECT'S OR OWNER'S WRITTEN ACCEPTANCE OF THE INITIAL PLANTING. REPLACEMENT PLANT MATERIAL SHALL HAVE A ONE YEAR GUARANTEE COMMENCING UPON PLANTING.
6. PLANTS TO MEET AMERICAN STANDARD FOR NURSERY STOCK (ANSI Z60.1-2004 OR MOST CURRENT VERSION) REQUIREMENTS FOR SIZE AND TYPE SPECIFIED.
7. PLANTS TO BE INSTALLED AS PER CITY & ANSI STANDARD PLANTING PRACTICES. CITY STANDARDS OVERRIDE OTHER NOTES, UNLESS APPROVED OTHERWISE.
8. PLANTS SHALL BE IMMEDIATELY PLANTED UPON ARRIVAL AT SITE. PROPERLY HEEL-IN MATERIALS IF NECESSARY; TEMPORARY ONLY.
9. PRIOR TO PLANTING, FIELD VERIFY THAT THE ROOT COLLAR/ROOT FLAIR IS LOCATED AT THE TOP OF THE BALLED & BURLAP TREE. IF THIS IS NOT THE CASE, SOIL SHALL BE REMOVED DOWN TO THE ROOT COLLAR/ROOT FLAIR. WHEN THE BALLED & BURLAP TREE IS PLANTED, THE ROOT COLLAR/ROOT FLAIR SHALL BE EVEN OR SLIGHTLY ABOVE FINISHED GRADE.
10. OPEN TOP OF BURLAP ON BB MATERIALS; REMOVE POT ON POTTED PLANTS; SPLIT AND BREAK APART PEAT POTS.
11. PRUNE PLANTS AS NECESSARY - PER STANDARD NURSERY PRACTICE AND TO CORRECT POOR BRANCHING OF EXISTING AND PROPOSED TREES.
12. WRAP ALL SMOOTH-BARKED TREES - FASTEN TOP AND BOTTOM. REMOVE BY APRIL 1ST.
13. STAKING OF TREES AS REQUIRED; REPOSITION, PLUMB AND STAKE IF NOT PLUMB AFTER ONE YEAR.
14. THE NEED FOR SOIL AMENDMENTS SHALL BE DETERMINED UPON SITE SOIL CONDITIONS PRIOR TO PLANTING AND PER CONTRACTORS COST. LANDSCAPE CONTRACTOR SHALL NOTIFY LANDSCAPE ARCHITECT FOR OF ANY SOIL AMENDMENTS ADDED.
15. TOPSOIL AND PLANTING SOIL TO ADHERE TO INDUSTRY STANDARDS AND FREE OF ROOTS, ROCKS LARGER THAN ONE INCH, SUBSOIL DEBRIS, AND LARGE WEEDS UNLESS SPECIFIED OTHERWISE. MINIMUM 4" DEPTH TOPSOIL FOR ALL LAWN GRASS AREAS AND 12" DEPTH PLANTING SOIL FOR TREE, SHRUBS, AND PERENNIALS. SCARIFY AND LOOSEN COMPACTED SUBGRADE UNDER PLANTING BEDS, BELOW PLANTING SOIL.
16. CONTRACTOR SHALL PROVIDE NECESSARY WATERING OF PLANT MATERIALS UNTIL THE PLANT IS FULLY ESTABLISHED. OWNER WILL NOT PROVIDE WATER FOR CONTRACTOR.
17. REPAIR, REPLACE, OR PROVIDE SOD/SEED AS REQUIRED FOR ANY DISTURBED AREAS ADJACENT TO THE SITE DISTURBED DURING CONSTRUCTION.
18. REPAIR ALL DAMAGE TO PROPERTY FROM PLANTING OPERATIONS AT NO COST TO OWNER.
19. ALL LANDSCAPED AREAS SHALL HAVE FULLY AUTOMATED UNDERGROUND IRRIGATION SYSTEM AS INSTALLED BY A LICENSED LANDSCAPE IRRIGATION CONTRACTOR.
20. LAWN AREAS SHALL BE COVERED WITH GRASS TYPE AS SPECIFIED USING HYDROMULCH.
21. IT SHALL BE THE RESPONSIBILITY OF THE CONTRACTOR TO CONFIRM TREE CALIPER MEASUREMENT HEIGHT ABOVE GRADE AS REQUIRED BY CITY.
22. PLANT SIZE, TYPE, AND CONDITION SUBJECT TO APPROVAL OF OWNER'S REPRESENTATIVE.
23. CONTRACTOR RESPONSIBLE FOR MAINTENANCE OF ALL PLANT MATERIAL UNTIL PROJECT ACCEPTANCE.
24. CONTRACTOR TO PROVIDE OWNER WITH PREFERRED MAINTENANCE SCHEDULE OF ALL PLANTS AND LAWNS.
25. MAINTAIN/PROTECT VISIBILITY TRIANGLE WITH PLANT MATERIAL PER CITY STANDARDS AT ALL ENTRANCES TO SITE.
26. CONTRACTOR RESPONSIBLE FOR LOCATION OF ALL UTILITIES. INCLUDING BUT NOT LIMITED TO TELEPHONE, TELECABLE, ELECTRIC, GAS, WATER AND SEWER. ANY DAMAGE TO UTILITIES TO BE REPAIRED BY CONTRACTOR AT NO COST TO OWNER.
27. AT TIME OF PLAN PREPARATION, SEASONAL PLANT AVAILABILITY CANNOT BE DETERMINED. IT IS THE RESPONSIBILITY OF THE CONTRACTOR TO SECURE AND RESERVE ALL B&B PLANTS WHEN AVAILABLE IN CASE ACTUAL INSTALLATION OCCURS DURING THE OFF-SEASON. PURCHASE AND HOLD B&B PLANTS FOR LATE SEASON INSTALLATION.
28. TURF AND GROUNDCOVER PLANTED IN REQUIRED LANDSCAPE AREA SHALL ATTAIN 100 PERCENT COVERAGE WITHIN ONE YEAR OF PLANTING.
29. SHADED GROUND AREAS BENEATH CANOPY TREES SHALL BE MAINTAINED WITH A MULCH BED.
30. CONTRACTOR IS RESPONSIBLE FOR REPAIRING ANY DAMAGE TO EXISTING TOWN IRRIGATION SYSTEMS.
31. ANY EXISTING IRRIGATION (RAW WATER LINE/PURPLE PIPE) IN PUBLIC ROW SHALL BE RESTORED TO ITS ORIGINAL CONDITION.
32. PROVIDE IRRIGATION TO ALL PLANTED AREAS WITHIN PROJECT BOUNDARY AND TO LANDSCAPE AREAS TO THE SOUTH AND WEST ALONG ROADWAY AS DEFINED BY 'LIMITS OF IRRIGATION'. TEMPORARY IRRIGATION SHOULD BE PLACED TO COVER FUTURE WAREHOUSE SITE UNTIL FINAL BUILDING IS CONSTRUCTED AND PERMANENT LANDSCAPING AND IRRIGATION IS PLACED.
33. DISTURBED LANDSCAPE AREAS TO BE FIELD VERIFIED AND SEEDED WITH BERMUDA HYDROMULCH OR EQUAL OR WHAT PREVIOUSLY EXISTED.

PLANTING NOTES

1. TREES AND OTHER PLANT MATERIAL SHALL CONFORM TO GRADE, TYPE, ETC. AS SET FORTH IN THE AMERICAN STANDARD FOR NURSERY STOCK BY THE AMERICAN ASSOCIATION OF NURSERYMEN.
2. PLANT MATERIAL SHALL BE HEALTHY, VIGOROUS, WELL BRANCHED, AND DENSELY FOLIATED (WHEN IN LEAF) AS IS TYPICAL FOR THE SPECIES. THEY SHALL HAVE HEALTHY, WELL-DEVELOPED ROOT SYSTEMS (NOT POT BOUND); A NORMAL HABIT OF GROWTH CONSISTENT WITH INDUSTRY STANDARDS; AND BE FREE OF BRUISES, CUTS, OR OTHER ABNORMALITIES.
3. QUANTITIES SHOWN ON PLANT LIST ARE FOR THE CONTRACTOR'S CONVENIENCE ONLY. IN THE EVENT OF A DISCREPANCY BETWEEN QUANTITIES SHOWN ON THE PLAN AND QUANTITIES SHOWN ON THE PLANT LIST, THE QUANTITIES ON THE PLAN SHALL GOVERN.
4. NO PLANT SUBSTITUTIONS OR TYPE, SIZE, OR QUANTITY DEVIATIONS FROM THE APPROVED LANDSCAPE PLANS ARE ALLOWED WITHOUT PRIOR WRITTEN APPROVAL FROM THE LANDSCAPE ARCHITECT.
5. THE LANDSCAPE ARCHITECT RESERVES THE RIGHT TO REJECT PLANT MATERIAL THAT DOES NOT SATISFY THE INTENT OF THE LANDSCAPE DESIGN BASED ON SIZE, SHAPE, EVIDENCE OF STRESS, OR IMPROPER CARE BOTH AT THE NURSERY AND ON THE SITE FOLLOWING DELIVERY, UNLOADING OF PLANT MATERIAL, AND PLANTING.
6. PROTECTED PLANT MATERIAL THAT IS DESTROYED OR DIES DURING CONSTRUCTION OR THE MAINTENANCE PERIOD WILL BE REPLACED WITH A PLANT OF THE SAME SIZE AND TYPE BY THE RESPONSIBLE PARTY A MINIMUM OF 90 DAYS BEFORE THE COMPLETION OF THE PROJECT. REPLACEMENT MATERIAL SHALL BE APPROVED BY THE LANDSCAPE ARCHITECT.
7. PLANT MATERIALS BEST SIDE SHALL BE ALIGNED TO THE WALKS, PEDESTRIAN AREAS, ROADS, AND PARKING AREAS UNLESS OTHERWISE SHOWN ON THESE PLANS. SPACING SHALL BE ADJUSTED AS NECESSARY, SUBJECT TO REVIEW BY LANDSCAPE ARCHITECT.
8. PLANTINGS AT MATURITY SHALL MAINTAIN 6'-0" CLEARANCE AROUND FIRE HYDRANTS AND FIRE SUPPRESSION DEVICES.
9. PLANTINGS SHALL NOT INTERFERE WITH TRAFFIC CONTROL SIGNS AND SHALL MAINTAIN A MAXIMUM HEIGHT OF 2'-6" WITHIN SIGHT DISTANCE TRIANGLES.
10. TREES SHALL MAINTAIN A MINIMUM 6'-0" CLEARANCE FROM PUBLIC WATER OR SEWER LINES. PLANTINGS SHALL MAINTAIN A SUFFICIENT DISTANCE TO SANITARY AND STORM SEWER MANHOLES TO ALLOW ACCESS BY MAINTENANCE VEHICLES.
11. SHRUBS SHALL BE INSTALLED FROM BACK OF CURB, EDGE OF WALK, OR EDGE OF PAVING A MINIMUM OF 2' AT MATURE SIZE.
12. PLANT MATERIAL LOCATIONS SHALL BE STAKED IN THE FIELD BY THE CONTRACTOR AND APPROVED BY THE LANDSCAPE ARCHITECT PRIOR TO INSTALLATION.
13. THE IRRIGATION SYSTEM IS TO BE FULLY OPERATIONAL AND EFFECTIVE PRIOR TO THE INSTALLATION OF PLANT MATERIAL.
14. PROJECT REQUIRES A 120-DAY MAINTENANCE PERIOD TO BEGIN AT THE DATE OF SUBSTANTIAL COMPLETION AS DETERMINED BY THE OWNER.
15. TREES PLANTED WITHIN FIVE FEET OF RETAINING WALLS, AND WITHIN TEN FEET OF PUBLIC IMPROVEMENTS, IN THE PUBLIC RIGHT-OF-WAY, SHALL BE PROTECTED BY ROOT GUARDS AND APPROPRIATE TREE PROTECTION FOR NO LESS THAN TWO YEARS.
16. INSTALL APPROVED IMPORTED PLANTING MIX TO MIN DEPTH OF 6" IN ALL AREAS SCHEDULED AS LANDSCAPE PLANTING AREAS.
17. INSTALL APPROVED IMPORTED TOPSOIL TO 4" DEPTH IN ALL TURFGRASS AREAS.
18. CONTRACTOR IS RESPONSIBLE FOR VERIFYING ALL QUANTITIES IN THE FIELD PRIOR TO INSTALLATION MUST REPORT ANY DEVIATION IN SITE CONDITIONS TO THE LANDSCAPE ARCHITECT BEFORE PROCEEDING WITH WORK IN THE AFFECTED AREA.
19. WHERE SHOWN ON THESE PLANS, UTILITY INFORMATION IS PROVIDED FOR REFERENCE ONLY. REFERENCE CIVIL AND MEP PLANS FOR ALL UTILITY INFORMATION.
20. VERIFY LOCATION AND DEPTH OF ALL EXISTING AND PROPOSED UTILITIES PRIOR TO ANY EXCAVATION. IN THE EVENT OF POTENTIAL CONFLICTS OCCUR BETWEEN UTILITIES AND LANDSCAPE IMPROVEMENTS, IMMEDIATELY CEASE WORK IN THE AFFECTED AREA, REPORT THE CONFLICT TO THE OWNER'S REPRESENTATIVE AND DO NOT PROCEED UNTIL RECEIPT OF SPECIFIC WRITTEN DIRECTION.
21. CONTRACTOR TO PROVIDE IRRIGATION TO EXISTING TREES TO REMAIN THROUGHOUT THE DURATION OF THE PROJECT.
22. NO EQUIPMENT IS TO BE USED FOR REMOVAL WITHIN DRIPLINE OF TREES.
23. CONTRACTOR TO PROTECT EXISTING TREES. CONTRACTOR TO ENSURE SURVIVABILITY OF EXISTING TREES.

PLANT SCHEDULE

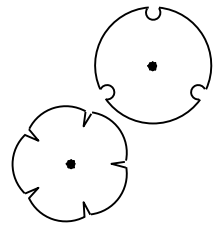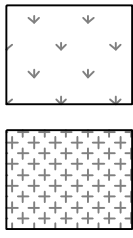TREES	BOTANICAL / COMMON NAME	CONT	QTY	
	PISTACIA CHINENSIS / CHINESE PISTACHE TO BE 10' HIGH AT TIME OF PLANTING	3" CALIPER	11	
	QUERCUS VIRGINIANA / SOUTHERN LIVE OAK TO BE 10' HIGH AT TIME OF PLANTING	3" CALIPER	13	
GROUND COVERS	BOTANICAL / COMMON NAME	CONT	SPACING	QTY
	CYNODON DACTYLON / BERMUDA GRASS - SOD	N/A		19,974 SF
	LIRIOPE MUSCARI / LILYTURF	5 GAL	18" o.c.	258

XVII - LANDSCAPING REQUIREMENTS

TOTAL SITE: 115,676 SQ FT
REQUIRED PERMANENT LANDSCAPING: 11,568 SQ FT
REQUIREMENT FOR STREET YARD AREA: 5784 SQ FT
PROPOSED LANDSCAPING AREA: 20,232 SQ FT

Westwood

Phone (214) 473-4640 Parkway Centre 1
Toll Free (888) 937-5150 2901 Dallas Parkway, Suite 400
Plano, TX 75093
westwoodps.com
Westwood Professional Services, Inc.
TIFPS FIRM REGISTRATION NO. F-1135
TIFPS FIRM REGISTRATION NO. 10074301

REVISIONS

1	4	5	6
2			
3			


AutoZone Store No. 5747
NWC OF E. OVILLA RD & SANTA ROSA DR.
TEXAS 75154
GLENN HEIGHTS
LANDSCAPE NOTES AND SCHEDULE

Owner / Developer:
123 South Front Street, 3rd Floor
Memphis, Tennessee 38103
TEL:
FAX: (901) 495-8969
For Bidding & Contractor Information Contact:
Dodge Data & Analytics, Tel. 413-930-4215
Cindy.searcy@construction.com

PRELIMINARY
FOR INTERIM REVIEW ONLY
NOT TO BE USED FOR:
CONSTRUCTION OR
BIDDING PURPOSES
Engineer: R. W. W. SAMSON PE
P.E. No.: 95871
Date: 3/11/22
Westwood

3/11/22

8.00

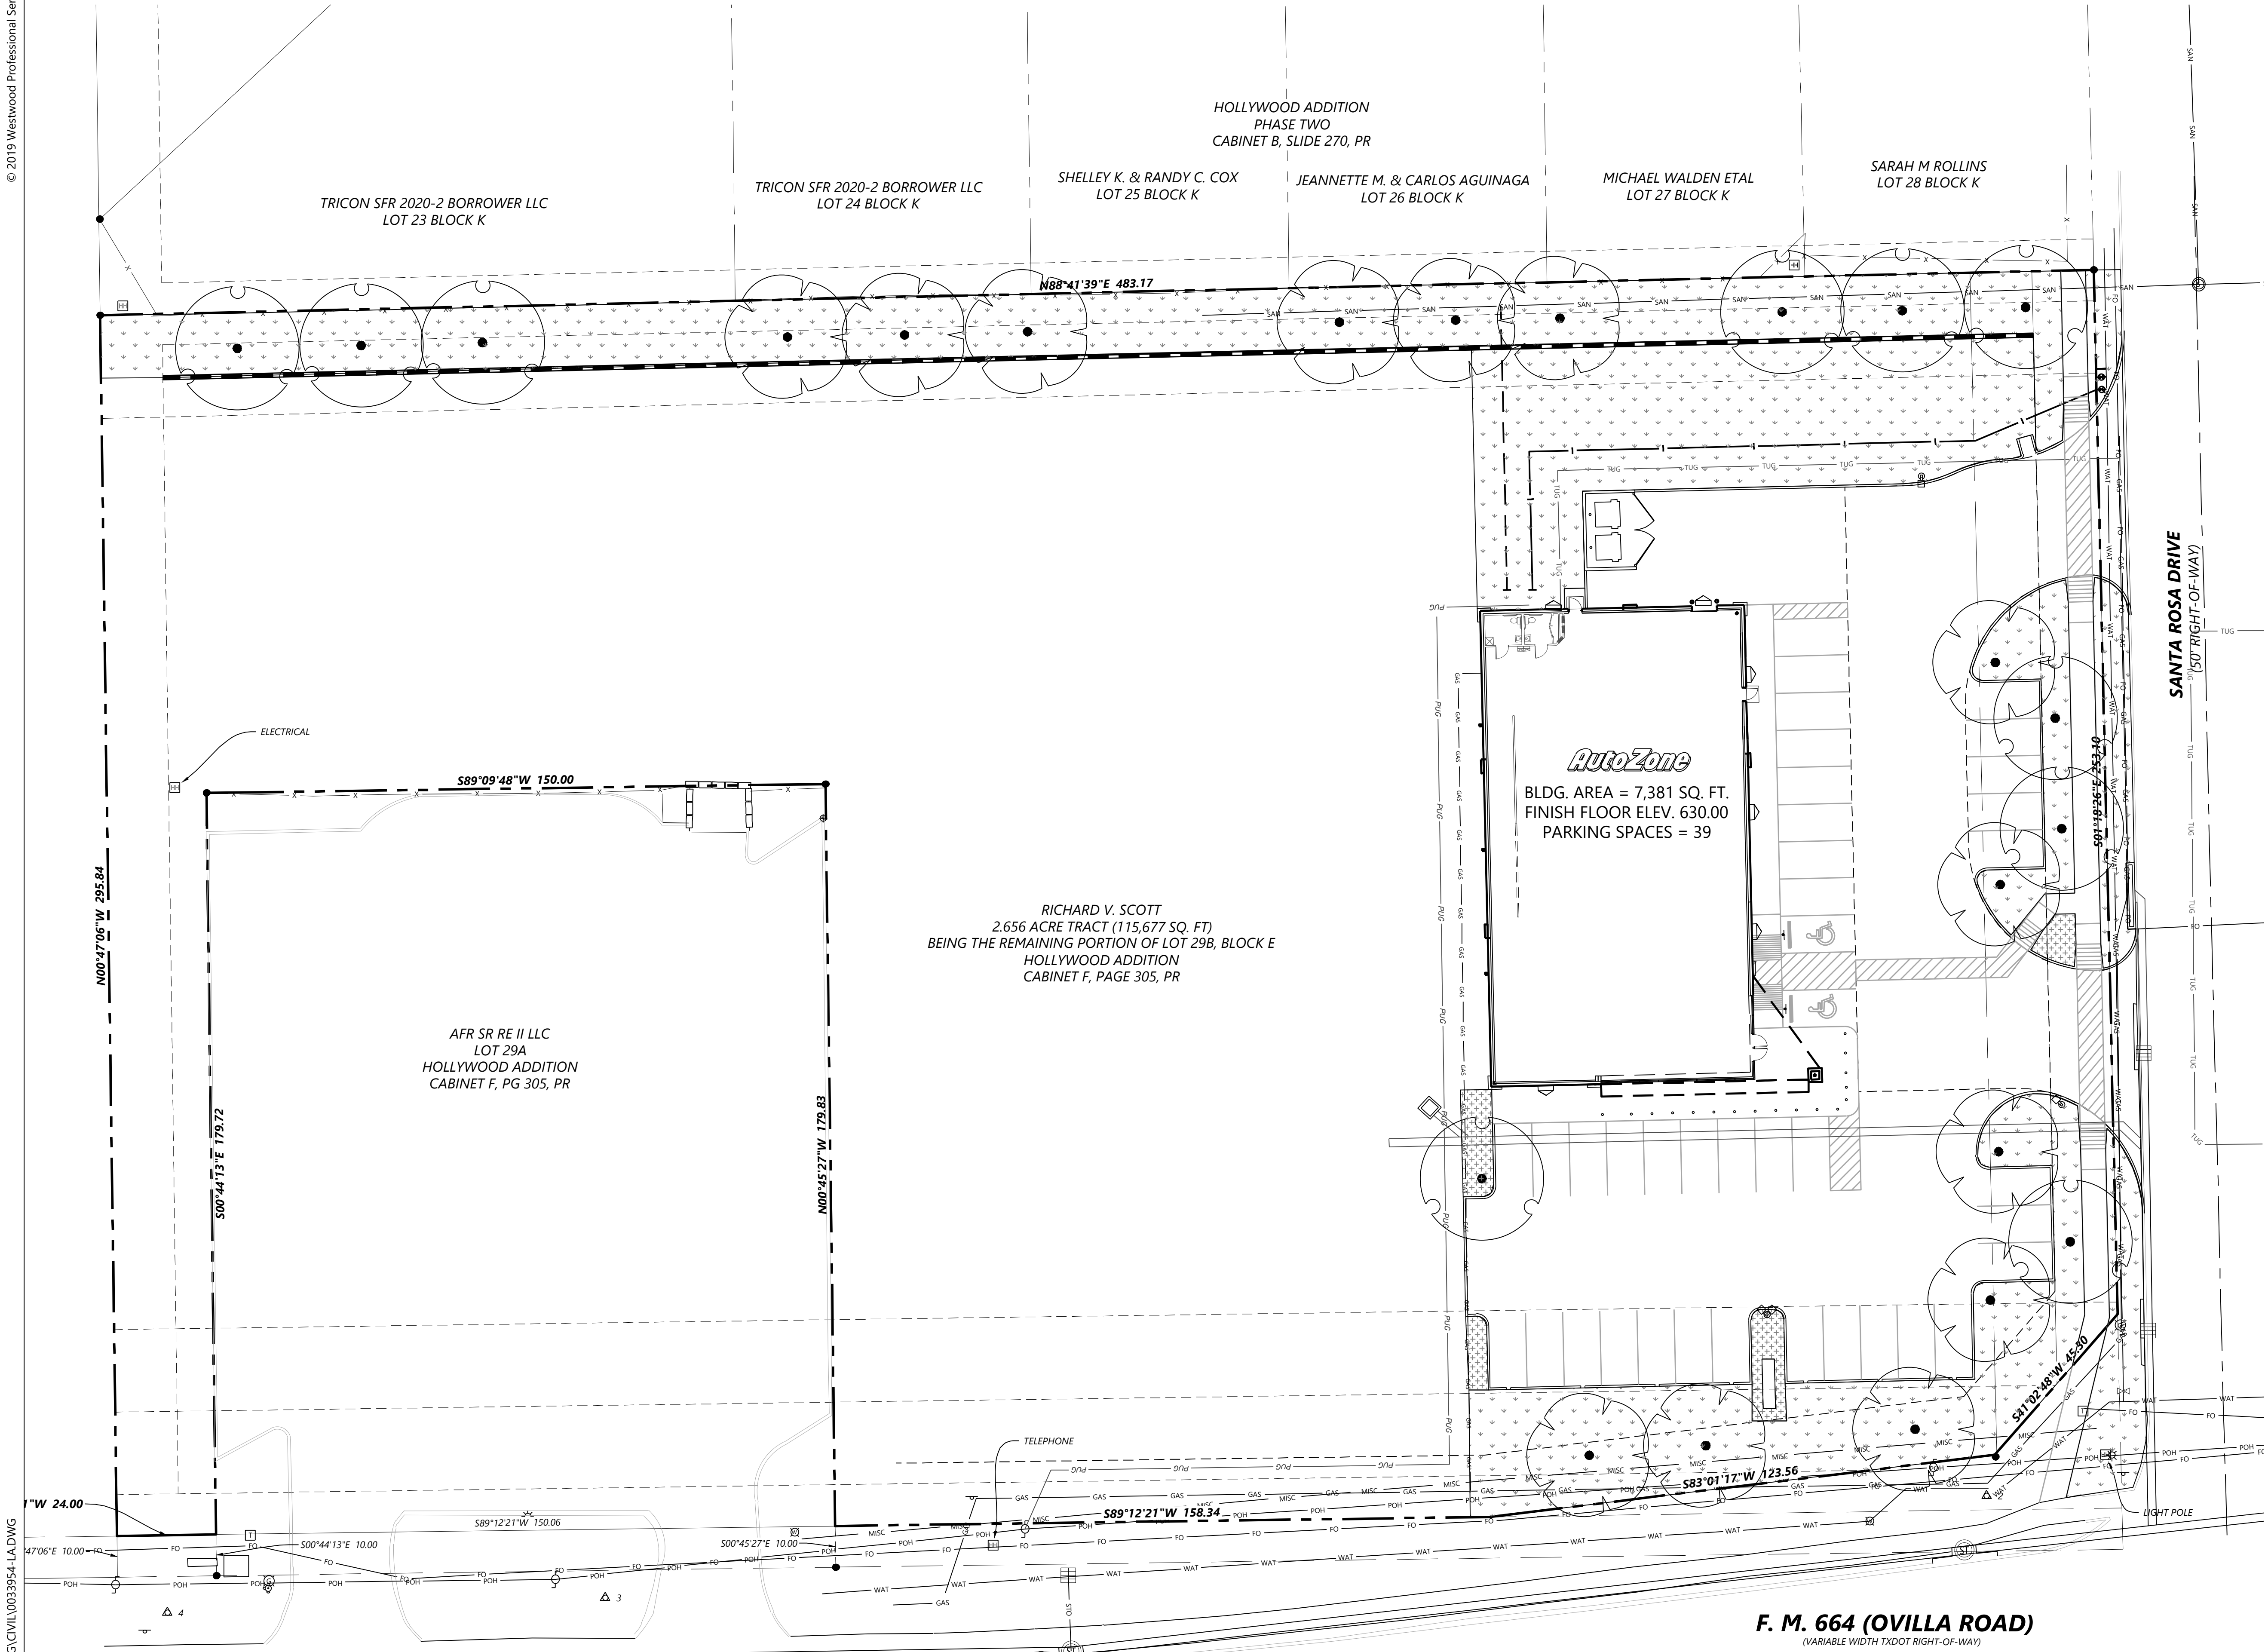

Westwood

Phone (214) 473-4640 Parkway Centre 1
Toll Free (888) 937-5150 2901 Dallas Parkway, Suite 400
Plano, TX 75093
westwoodps.com
Westwood Professional Services, Inc.
TIFP FIRM REGISTRATION NO. F-11258
TIFPLS FIRM REGISTRATION NO. 10074301

PRELIMINARY
FOR INTERIM REVIEW ONLY
NOT TO BE USED FOR
CONSTRUCTION OR
BIDDING PURPOSES
Engineer: R. W. W. SAMPSON, P.E.
P.E. No.: 95877
Date: 3/11/22
Westwood

3/11/22

8.01


Owner / Developer:
123 South Front Street, 3rd Floor
Memphis, Tennessee 38103
TEL: FAX: (901) 495-8969
For Bidding & Contractor Information Contact:
Dodge Data & Analytics, Tel. 413-930-4215
Cindy.searcy@construction.com

AutoZone Store No. 5747
NWC OF E. OVILLA RD & SANTA ROSA DR.
GLEN HEIGHTS TEXAS 75154
LANDSCAPE PLANTING PLAN

REVISIONS

1	4
2	5
3	6



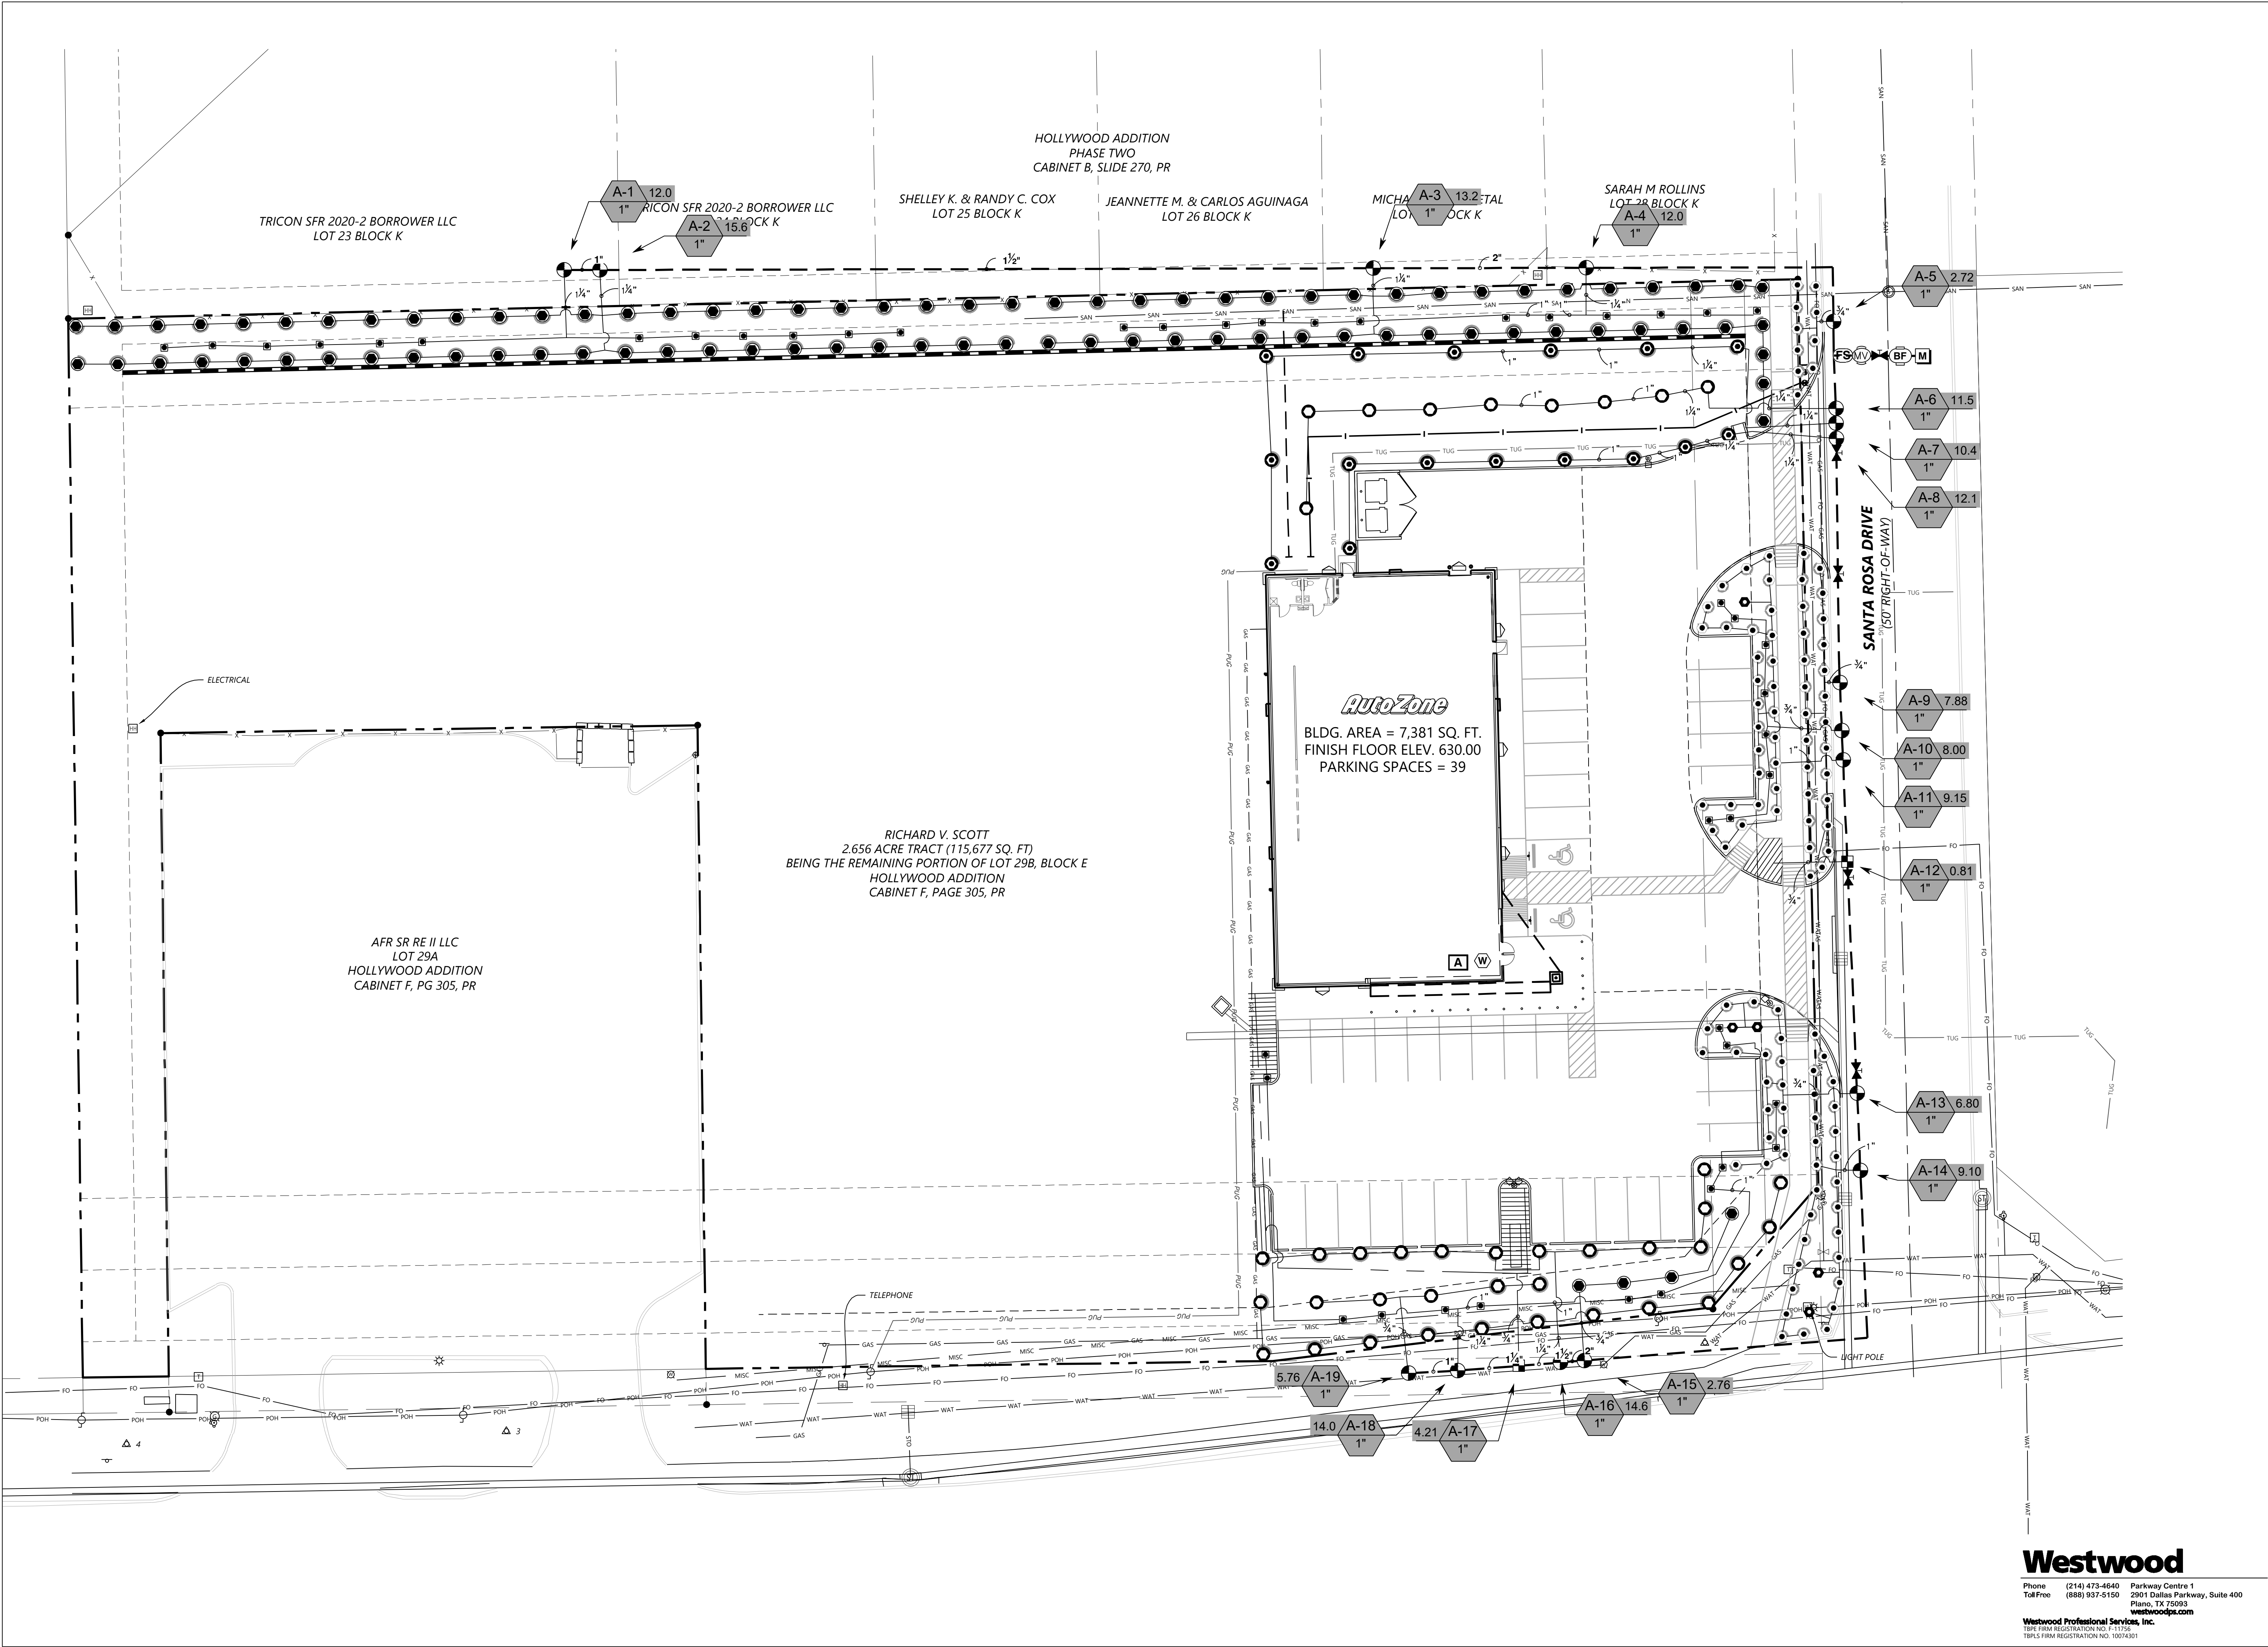

AutoZone Store No. 5747
NWC OF E. OVILLA RD & SANTA ROSA DR.
GLENN HEIGHTS TEXAS 75154

Owner / Developer:
123 South Front Street, 3rd Floor
Memphis, Tennessee 38103
TEL: (901) 495-8969
FAX: (901) 495-8969
For Bidding & Contractor Information Contact:
Dodge Data & Analytics, Tel. 413-930-4215
Cindy.searcy@construction.com

PRELIMINARY
FOR INTERIM REVIEW ONLY
NOT TO BE USED FOR:
CONSTRUCTION OR
BIDDING PURPOSES
Engineer: R. W. N. SANCHEZ, P.E.
P.E. No.: 95677
Date: 9/11/22

Westwood

3/11/22

9.00

Page 45 of 56

IRRIGATION NOTES

1. IRRIGATION CONTRACTOR SHALL BE RESPONSIBLE FOR MAKING HIMSELF FAMILIAR WITH THE SPECIFICATIONS AND ALL SUBMITTAL REQUIREMENTS. IT IS THE RESPONSIBILITY OF THE IRRIGATION CONTRACTOR TO NOTIFY THE OWNER'S REPRESENTATIVE FOR THE SITE INSPECTIONS AS SPECIFIED IN THE SPECIFICATIONS. FAILURE TO NOTIFY THE OWNER'S REPRESENTATIVE DOES NOT RELIEVE THE CONTRACTOR FROM INSPECTION APPROVAL AND WILL REQUIRE THE CONTRACTOR TO UNCOVER WORK AS REQUIRED FOR APPROVAL AT THE COST OF THE CONTRACTOR. IRRIGATION CONTRACTOR IS TO INFORM OWNER'S REPRESENTATIVE OF THE START DATE OF THE WORK.
2. THE IRRIGATION CONTRACTOR IS REQUIRED BY LAW TO NOTIFY TEXAS ONE CALL (800-245-4545) 72 HOURS PRIOR TO ANY EXCAVATION. IRRIGATION CONTRACTOR SHALL BE RESPONSIBLE FOR MAKING HIMSELF FAMILIAR WITH ALL UNDERGROUND UTILITIES, PIPES AND STRUCTURES. IRRIGATION CONTRACTOR SHALL TAKE SOLE RESPONSIBILITY FOR ANY COST INCURRED DUE TO DAMAGE OF SAID UTILITIES WHETHER OR NOT TEXAS ONE IS NOTIFIED. DO NOT WILLFULLY PROCEED WITH CONSTRUCTION AS DESIGNED WITHOUT VERIFYING ACTUAL ON-SITE WATER PRESSURE FROM THE SOURCE. DO NOT WILLFULLY PROCEED WITH CONSTRUCTION AS DESIGNED WHEN IT IS OBVIOUS THAT UNKNOWN OBSTRUCTIONS AND/OR GRADE DIFFERENCES EXIST THAT MAY NOT HAVE BEEN KNOWN DURING DESIGN. SUCH CONDITIONS SHALL BE IMMEDIATELY BROUGHT TO THE ATTENTION OF THE OWNER'S REPRESENTATIVE. THE IRRIGATION CONTRACTOR SHALL ASSUME FULL RESPONSIBILITY FOR ALL NECESSARY REVISIONS DUE TO FAILURE JTO GIVE SUCH NOTIFICATION.
4. IRRIGATION CONTRACTOR SHALL BE RESPONSIBLE FOR ANY COORDINATION WITH OTHER CONTRACTORS AS REQUIRED TO ACCOMPLISH IRRIGATION INSTALLATION.
5. DUE TO SCALE OF DRAWINGS, IT IS NOT POSSIBLE TO INDICATE ALL OFFSETS, FITTINGS, SLEEVES, ETC. WHICH MAY BE REQUIRED. IRRIGATION CONTRACTOR SHALL CAREFULLY INVESTIGATE THE STRUCTURAL AND FINISHED CONDITIONS AFFECTING ALL OF HIS WORK AND PLAN HIS WORK ACCORDINGLY, FURNISHING SUCH FITTINGS,ETC. AS MAY BE REQUIRED TO MEET SUCH CONDITIONS. DRAWINGS ARE GENERALLY DIAGRAMMATIC AND INDICATIVE OF THE WORK TO BE INSTALLED. THE WORK SHALL BE INSTALLED IN SUCH A MANNER TO TO AVOID CONFLICTS BETWEEN IRRIGATION SYSTEM, PLANTING AND ARCHITECTURAL FEATURES. THIS DESIGN IS DIAGRAMMATIC. ALL PIPING VALVES, ETC. SHOWN WITH IN PAVED AREAS IS FOR DESIGN CLARIFICATION ONLY AND SHALL BE INSTALLED IN PLANTING AREAS WITHIN PROPERTY LINES.
6. DURING INSTALLATION IT IS THE IRRIGATION CONTRACTOR'S RESPONSIBILITY TO COORDINATE PIPING WITH THE LANDSCAPE SUBCONTRACTOR TO AVOID CONFLICT WITH PROPOSED PLANTING. IT WILL BE THE RESPONSIBILITY OF THE IRRIGATION SUBCONTRACTOR TO MOVE PIPING TO ALLOW PROPER PLACEMENT OF PLANT MATERIAL. THE IRRIGATION CONTRACTOR SHALL MAKE MINOR ADJUSTMENTS TO ENSURE PROPER COVERAGE AT NO ADDITIONAL COST TO THE OWNER.
7. NO MACHINE TRENCHING IS TO BE DONE WITHIN THE DRIPLINE OF EXISTING TREES. TRENCHING IS TO BE DONE BY HAND, AIR-SPADE OR BY TUNNELING UNDER ROOT SYSTEM BY METHOD APPROVED BY LANDSCAPE ARCHITECT. PIPING LAYOUT IS DIAGRAMMATIC AND PIPING SHALL BE ROUTED AROUND EXISTING TREES AS POSSIBLE TO AVOID DAMAGE TO THE ROOT SYSTEMS. DO NOT CUT ANY ROOT OVER 3/4" DIAMETER UNLESS APPROVAL FROM THE LANDSCAPE ARCHITECT IS FIRST OBTAINED. ANY CUTS MADE SHALL BE CLEAN AND WITHOUT FRAYED ENDS.
8. IRRIGATION CONTRACTOR SHALL BE RESPONSIBLE FOR SLEEVES AND CHASES WHEREVER PIPING OR CONDUIT PASSES, UNDER ALL PAVING, THROUGH WALLS, ETC. ALL SLEEVE LOCATIONS MAY NOT BE SHOWN ON PLAN, COORDINATE WITH ARCHITECTURAL AND CIVIL DRAWINGS, GENERAL CONTRACTOR AND OTHER SUBCONTRACTORS AS REQUIRED. ALL SLEEVE AND CHASE LOCATIONS ARE NOT NOTED ON PLAN. ALL SLEEVES 4" OR LESS SHALL BE SCH-40 PVC. ALL SLEEVES 6" OR GREATER SHALL BE CLASS-200 PVC. ALL SLEEVES TO BE SIZED TWICE THE DIAMETER OF PIPE OR COMBINATION OF PIPES ENCLOSED WITHIN THE SLEEVE.
9. CONFIRM STATIC WATER PRESSURE AT LEAST 7 DAYS BEFORE BEGINNING WORK. IF STATIC WATER PRESSURE IS LESS THAN STATED IN PRESSURE CALCULATIONS DO NOT PROCEED UNTIL DIRECTED SO BY THE LANDSCAPE ARCHITECT. IF ACTUAL SITE STATIC PRESSURE EXCEEDS DESIGN PRESSURE BY 15 P.S.I. IN ANY ZONE, A PRESSURE REDUCING VALVE SHALL BE INSTALLED.
10. THE CONTRACTOR SHALL BE A REGISTERED LICENSED IRRIGATOR IN THE STATE OF TEXAS. CONTRACTOR MUST CONFORM TO ALLCODES AS STATED IN SECTION 344 OF THE TEXAS WATER CODE AS OUTLINED BY TCEQ.
11. OBTAIN COVERAGE TEST APPROVAL FROM OWNER'S REPRESENTATIVE PRIOR TO PLANTING, SODDING OR SEEDING.
12. SPRINKLER HEAD SPACING SHALL NOT EXCEED 50% OF SPRAY DIAMETER BASED ON MANUFACTURERS OPERATING SPECIFICATIONS. SPRINKLER HEAD SPACING SHALL BE DESIGNED FOR HEAD-TO-HEAD COVERAGE OR HEADS SHALL BE SPACED AS PER MANUFACTURER'S RECOMMENDATIONS AND ADJUSTED FOR PREVAILING WINDS. THE SYSTEM SHALL BE DESIGNED SO THAT IRRIGATION IS NOT APPLIED TO VEHICULAR TRAFFIC LANES, OTHER PAVEMENT OR STRUCTURES.
13. ALL ROTORS SHALL BE LOCATED 12" FROM PAVEMENT, CURBS OR EDGE OF STRUCTURE, ALL SPRAY HEADS SHALL BE LOCATED 6" FROM PAVEMENT, CURBS OR EDGE OF STRUCTURE.
14. VALVE AND CIRCUITS SHALL BE SEPARATED BASED ON WATER USE, SO THAT TURF AREAS ARE WATERED SEPARATELY FROM SHRUB AND GROUND COVER AREAS. IRRIGATION HEADS IN THE TURF AREAS WILL BE VALVED SEPARATELY FROM SHRUB AND/OR GROUND COVER AREAS. IT IS RECOMMENDED THAT SEASONAL COLOR AREAS BE WATERED SEPARATELY. UNDER NO CIRCUMSTANCES ARE ZONE TYPES TO BE COMBINED I.E. ROTARY HEADS WITH SPRAYS, TURF AREAS WITH PLANTING BEDS.
15. IT IS THE CONTRACTORS RESPONSIBILITY TO CONFIRM STATIC PRESSURE ON SITE PRIOR TO STARTING WORK. REFER TO NOTES #9 AND #10.
16. IT IS THE IRRIGATION CONTRACTOR'S RESPONSIBILITY TO SECURE ALL REQUIRED PERMITS AND PAY ALL ASSOCIATED FEES UNLESS OTHERWISE NOTED. ALL LOCAL CODES SHALL PREVAIL OVER ANY DISCREPANCIES CONTAINED IN THESE DOCUMENTS.
17. UNSLEEVED PIPES MAY BE SHOWN UNDER PAVEMENT FOR GRAPHIC CLARITY. INSTALL PIPES IN ADJACENT SLEEVES WITHIN LANDSCAPE AREAS.
18. 120 VAC ELECTRICAL POWER SOURCE AT CONTROLLER LOCATION SHALL BE PROVIDED BY OTHERS. THE IRRIGATION CONTRACTOR SHALL MAKE THE FINAL CONNECTION FROM THE ELECTRICAL SOURCE TO THE CONTROLLER WITH A HARDWIRE CONNECTION APPROVED AND INSTALLED BY A LICENSED ELECTRICIAN.
19. SPRINKLER HEADS SHALL HAVE MATCHED PRECIPITATION RATES WITHIN EACH CONTROL VALVE CIRCUIT.
20. SERVICEABLE CHECK VALVES SHALL BE REQUIRED ADJACENT TO PAVED AREAS WHERE ELEVATION DIFFERENCES MAY CAUSE LOW HEAD DRAINAGE. ALL AUTOMATIC IRRIGATION SYSTEMS SHALL BE EQUIPPED WITH A CONTROLLER CAPABLE OF DUAL OR MULTIPLE PROGRAMMING. CONTROLLERS SHALL HAVE MULTIPLE CYCLE START CAPACITY AND A FLEXIBLE CALENDAR PROGRAM, INCLUDING THE CAPABILITY OF BEING SET TO WATER EVERY FIVE DAYS. ALL AUTOMATIC IRRIGATION SYSTEMS SHALL BE EQUIPPED WITH A RAIN SENSOR SHUT-OFF DEVICE.
21. ALL IRRIGATION WIRES SHALL BE UL LISTED FOR DIRECT UNDERGROUND BURIAL AND SHALL BE SIZED PER THE MANUFACTURER'S RECOMMENDATIONS. 3M-DBY WATERPROOF CONNECTORS TO BE USED ON ALL WIRE CONNECTIONS. SUBMIT SAMPLE TO LANDSCAPE ARCHITECT.
22. ALL IRRIGATION HEADS SHALL BE ADJUSTED TO MINIMIZE OVER-SPRAY ONTO ALL IMPERVIOUS SURFACES.
23. ALL PIPE CONNECTIONS SHALL BE PRIMED WITH AN APPROVED COLOR PRIMER BEFORE BEING CHEMICAL WELDED.
24. AFTER AWARD OF CONTRACT AND BEFORE ANY IRRIGATION SYSTEM MATERIALS ARE ORDERED FROM SUPPLIERS OR DELIVERED TO THE JOB SITE, SUBMIT TO THE OWNER A COMPLETE LIST OF ALL IRRIGATION SYSTEM MATERIALS, OR PROCESSES PROPOSED TO BE FURNISHED AND INSTALLED AS PART OF THIS CONTRACT. THE LANDSCAPE ARCHITECT OR OWNER'S AUTHORIZED REPRESENTATIVE WILL ALLOW NO SUBSTITUTIONS WITHOUT PRIOR WRITTEN ACCEPTANCE. MANUFACTURER'S WARRANTIES SHALL NOT RELIEVE THE CONTRACTOR OF HIS LIABILITY UNDER THE GUARANTEE. SUCH WARRANTIES SHALL ONLY SUPPLEMENT THE GUARANTEE.
25. PSI UNKNOWN AT TIME OF DESIGN. CONTRACTOR TO ENSURE SYSTEM IS IN WORKING ORDER.
26. IRRIGATION CLOSEOUT DOCUMENTS SHALL INCLUDE A WATER BUDGET. A LAMINATED COPY OF THE WATER BUDGET SHALL BE PERMANENTLY INSTALLED INSIDE THE IRRIGATION CONTROLLER DOOR.

1. CHART CONTAINING ZONE NUMBER, PRECIPITATION RATE AND GPM.

2. LOCATION OF EMERGENCY IRRIGATION SYSTEM SHUT-OFF VALVE

IRRIGATION_SCHEDULE

SYMBOL	MANUFACTURER/MODEL/DESCRIPTION	QTY
	HUNTER MP1000 PROS-06-PRS30-CV TURF ROTATOR, 6" POP-UP WITH CHECK VALVE, PRESSURE REGULATED TO 30 PSI, MP ROTATOR NOZZLE ON PRS30 BODY. M=MAROON ADJ ARC 90 TO 210, L=LIGHT BLUE 210 TO 270 ARC, O=OLIVE 360 ARC.	
	HUNTER MP2000 PROS-06-PRS30-CV TURF ROTATOR, 6" POP-UP WITH FACTORY INSTALLED CHECK VALVE, PRESSURE REGULATED TO 30 PSI, MP ROTATOR NOZZLE ON PRS30 BODY. K=BLACK ADJ ARC 90-210, G=GREEN ADJ ARC 210-270, R=RED 360 ARC.	
	HUNTER MP3000 PROS-06-PRS30-CV TURF ROTATOR, 6" POP-UP WITH FACTORY INSTALLED CHECK VALVE, PRESSURE REGULATED TO 30 PSI, MP ROTATOR NOZZLE ON PRS30 BODY. B=BLUE ADJ ARC 90-210, Y=YELLOW ADJ ARC 210-270, A=GRAY 360 ARC.	
	HUNTER MP800SR PROS-06-PRS30-CV TURF ROTATOR, 6" POP-UP WITH CHECK VALVE, PRESSURE REGULATED TO 30 PSI, MP ROTATOR NOZZLE ON PRS30 BODY. ADJ=ORANGE AND GRAY (ARC 90-210), 360=LIME GREEN AND GRAY (ARC 360)	
	HUNTER PROS-PRS30-06-CV-MSBN 10F MULTI-STREAM BUBBLER, 6" POP-UP, FACTORY INSTALLED DRAIN CHECK VALVE, 25= 25GPM, 50=0.5GPM, 10=1.0GPM, 20=2.0GPM.	
	NETAFIM NCZ-1S PRE-ASSEMBLED CONTROL ZONE KITS WITH 1" SERIES 80 CONTROL VALVE, 1" SCREEN FILTER AND 1" HIGH FLOW PRESSURE REGULATOR. FLOW RANGE: 0.5 GPM - 30 GPM. RESIDENTIAL AND COMMERCIAL APPLICATION. REGULATED PRESSURE: 50 PSI	2
	AREA TO RECEIVE DRIPLINE NETAFIM TLHCVXR-CS-116-18 TECHLINE HCVXR-CS PRESSURE COMPENSATING LANDSCAPE DRIPLINE WITH COPPER STRIPE, CHECK VALVE AND ANTI-SIPHON FEATURE. 1-16 GPH EMITTERS AT 18" O.C. DRIPLINE LATERALS SPACED AT 18" APART, WITH EMITTERS OFFSET FOR TRIANGULAR PATTERN. 17MM.	584.0 S.F.
	HUNTER ICV-G-FS 1", 1-1/2", 2", AND 3" PLASTIC ELECTRIC REMOTE CONTROL VALVES, GLOBE CONFIGURATION, WITH NPT THREADED INLET/OUTLET, FOR COMMERCIAL/MUNICIPAL USE. WITH FILTER SENTRY.	
	NIBCO T-113-K CLASS 125 BRONZE GATE SHUT OFF VALVE WITH CROSS HANDLE, SAME SIZE AS MAINLINE PIPE DIAMETER AT VALVE LOCATION. SIZE RANGE - 1/4" - 3"	
	HUNTER ICV-G 1" 1", 1-1/2", 2", AND 3" PLASTIC ELECTRIC MASTER VALVE, GLOBE CONFIGURATION, WITH NPT THREADED INLET/OUTLET, FOR COMMERCIAL/MUNICIPAL USE.	
	FEBCO 825YA 1" REDUCED PRESSURE BACKFLOW PREVENTER	
	HUNTER PHC-2400 WI-FI ENABLED, FULL-FUNCTIONING CONTROLLER WITH TOUCHSCREEN, 24-STATION FIXED CONTROLLER, 120 VAC, OUTDOOR MODEL. CONTRACTOR TO VERIFY WITH OWNER ON LOCATION OF CONTROLLER	
	HUNTER WRF-CLIK RAIN/FREEZE SENSOR, INSTALL WITHIN 1000 FT OF CONTROLLER, IN LINE OF SIGHT. 22-28 VAC/VDC 100 MA POWER FROM TIMER TRANSFORMER. MOUNT AS NOTED. INCLUDES GUTTER MOUNT. CONTRACTOR TO VERIFY LOCATION WITH OWNER	
	HUNTER HC-100-FLOW 1" FLOW METER FOR USE WITH HYDRAWISE ENABLED CONTROLLER TO MONITOR FLOW AND PROVIDE SYSTEM ALERTS. ALSO FUNCTIONS AS STAND ALONE FLOW TOTALIZER/SUB METER ON ANY RESIDENTIAL OR COMMERCIAL IRRIGATION SYSTEM.	
	WATER METER 1" SEE CIVIL PLANS FOR POC/WATER METER INFORMATION. PSI UNAVAILABLE AT TIME OF DESIGN. CONTRACTOR TO ENSURE THAT IRRIGATION SYSTEM IS OPERABLE.	
----- IRRIGATION LATERAL LINE: PVC SCHEDULE 40		
----- IRRIGATION MAINLINE: PVC SCHEDULE 40		

Westwood

Phone (214) 473-4640 Parkway Centre 1
Toll Free (888) 937-5150 2901 Dallas Parkway, Suite 400
Plano, TX 75093
westwoodps.com
Westwood Professional Services, Inc.
TBPFS FIRM REGISTRATION NO. 11755
TBPFS FIRM REGISTRATION NO. 10074301

AutoZone Store No. 5747
NWC OF E. OVILLA RD & SANTA ROSA DR.
TEXAS 75154
GLENN HEIGHTS
IRRIGATION PLAN

Owner / Developer:
123 South Front Street, 3rd Floor
Memphis, Tennessee 38103
TEL: (901) 495-8969 FAX: (901) 495-8969
For Bidding & Contractor Information Contact:
Dodge Data & Analytics, Tel. 413-930-4215
Cindy.searcy@construction.com

PRELIMINARY
FOR INTERIM REVIEW ONLY
NOT TO BE USED FOR:
CONSTRUCTION OR
BIDDING PURPOSES
Engineer: R. W. N. SANCHEZ, P.E.
P.E. No.: 95671
Date: 9/11/22
Westwood

3/11/22


9.00

Page 46 of 56

- NOTES
- a. TOP TIE SUPPORT PLACED FOR MAX SUPPORT
 - b. TRIM STAKES TO BE 6" BELOW BOTTOM BRANCHES
 - c. SCREW WIRE TO STAKES PER SPECIFICATIONS
 - d. REMOVE NURSERY SUPPORT STAKES AT TIME OF PLANTING

LEGEND


- 1. ½" RUBBER HOSE LOOPED, DOUBLE STRAND (OR NYLON STRAP) WITH 12 GAUGE WIRE. MAINTAIN 4"-6" LOOP FOR TREE GROWTH.
- 2. 2" DIAMETER, 10' TALL DOUGLAS FIR LODGE POLE. DRIVEN MINIMUM OF 4" BELOW BOTTOM OF ROOT BALL.
- 3. MULCH
- 4. UNDISTURBED SUBGRADE
- 5. TAMPED SOIL
- 6. ROOT BALL
- 7. BACKFILL MIXTURE WITH AMENDMENTS
- 8. MIDDLE TIES ½ WAY BETWEEN TOP TIES AND GROUND

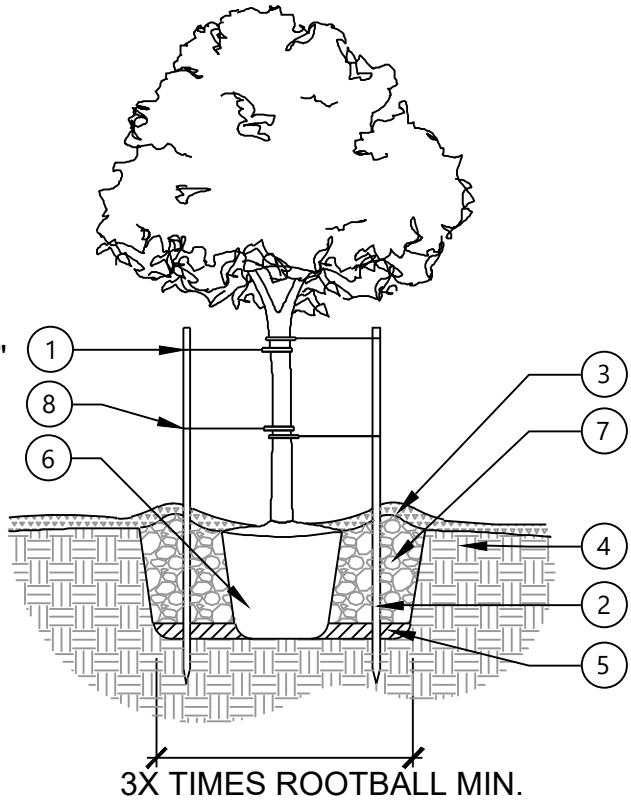

A TREE PLANTING

NTS


P-CO-AUT-01

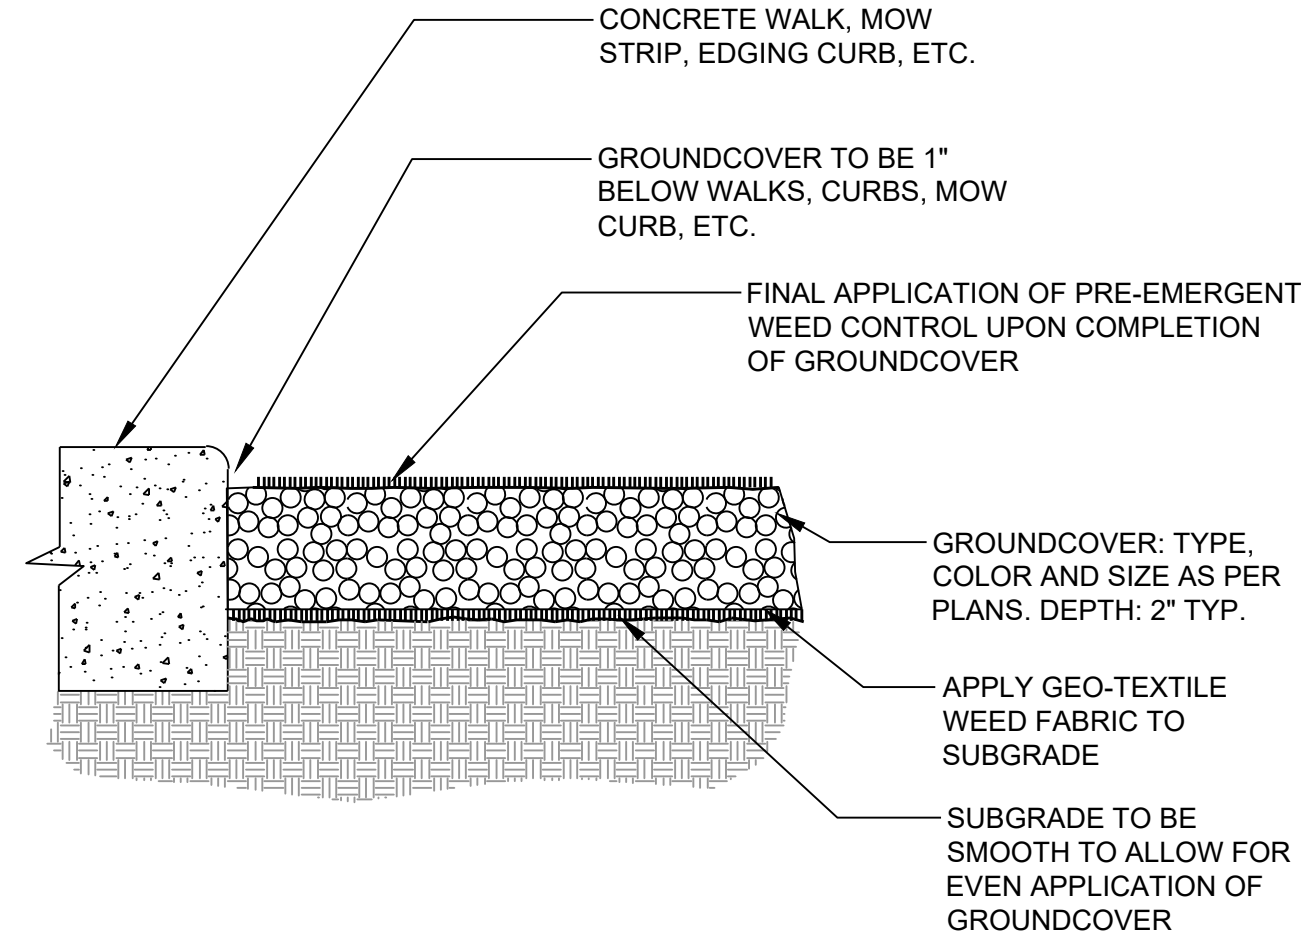

B GROUND COVER DETAIL

NTS

P-CO-AUT-02

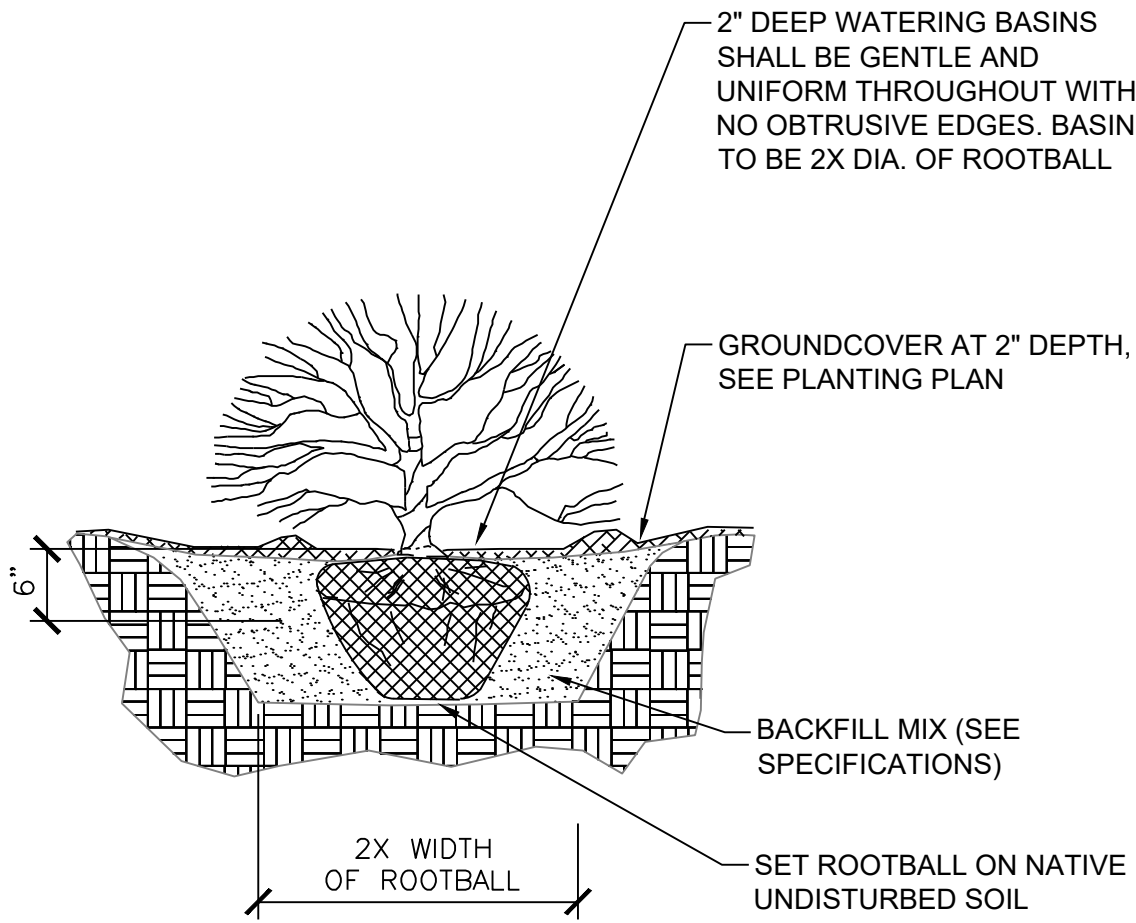

C SHRUB PLANTING DETAIL

NTS

P-CO-AUT-03

Westwood

Phone (214) 473-4640 Parkway Centre 1
Toll Free (888) 937-5150 2901 Dallas Parkway, Suite 400
Plano, TX 75093
westwoodps.com
Westwood Professional Services, Inc.
TIFP FIRM REGISTRATION NO. F-11259
TBPLS FIRM REGISTRATION NO. 10074301

PRELIMINARY
FOR INTERIM REVIEW ONLY
NOT TO BE USED FOR:
CONSTRUCTION OR
BIDDING PURPOSES
Engineer: R. W. W. SAMERSON PE
P.E. No.: 95871
Date: 3/11/22

Westwood

3/11/22

10.00


AutoZone Store No. 5747
NWC OF E. OVILLA RD & SANTA ROSA DR.
GLENN HEIGHTS TEXAS 75154
LANDSCAPE DETAILS

Owner / Developer:
123 South Front Street, 3rd Floor
Memphis, Tennessee 38103
TEL: FAX: (901) 495-8969
For Bidding & Contractor Information Contact:
Dodge Data & Analytics, Tel. 413-930-4215
Cindy.searcy@construction.com


REVISIONS

1	4	5	6




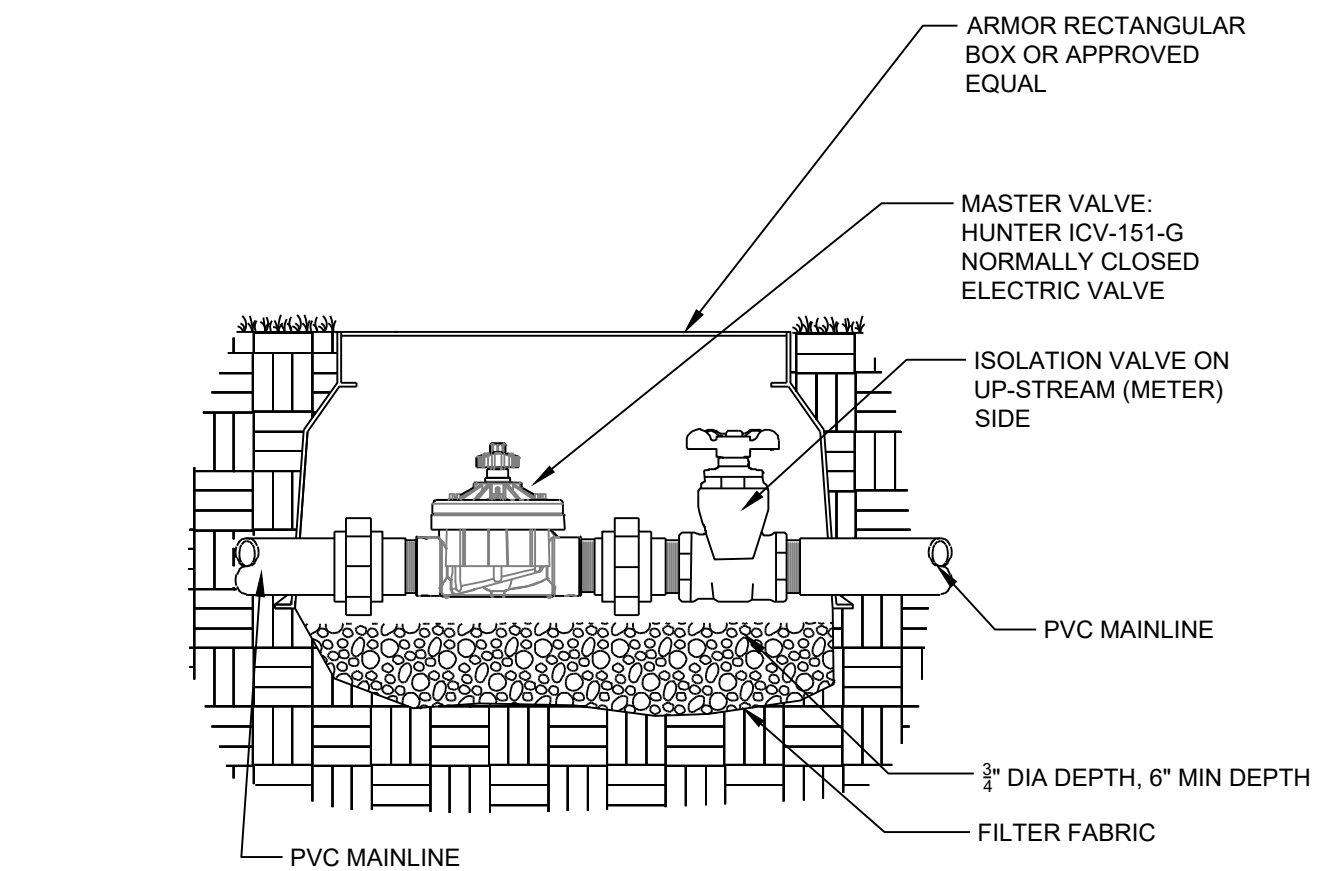


A MASTER VALVE
NTS
DETAIL-FIELD

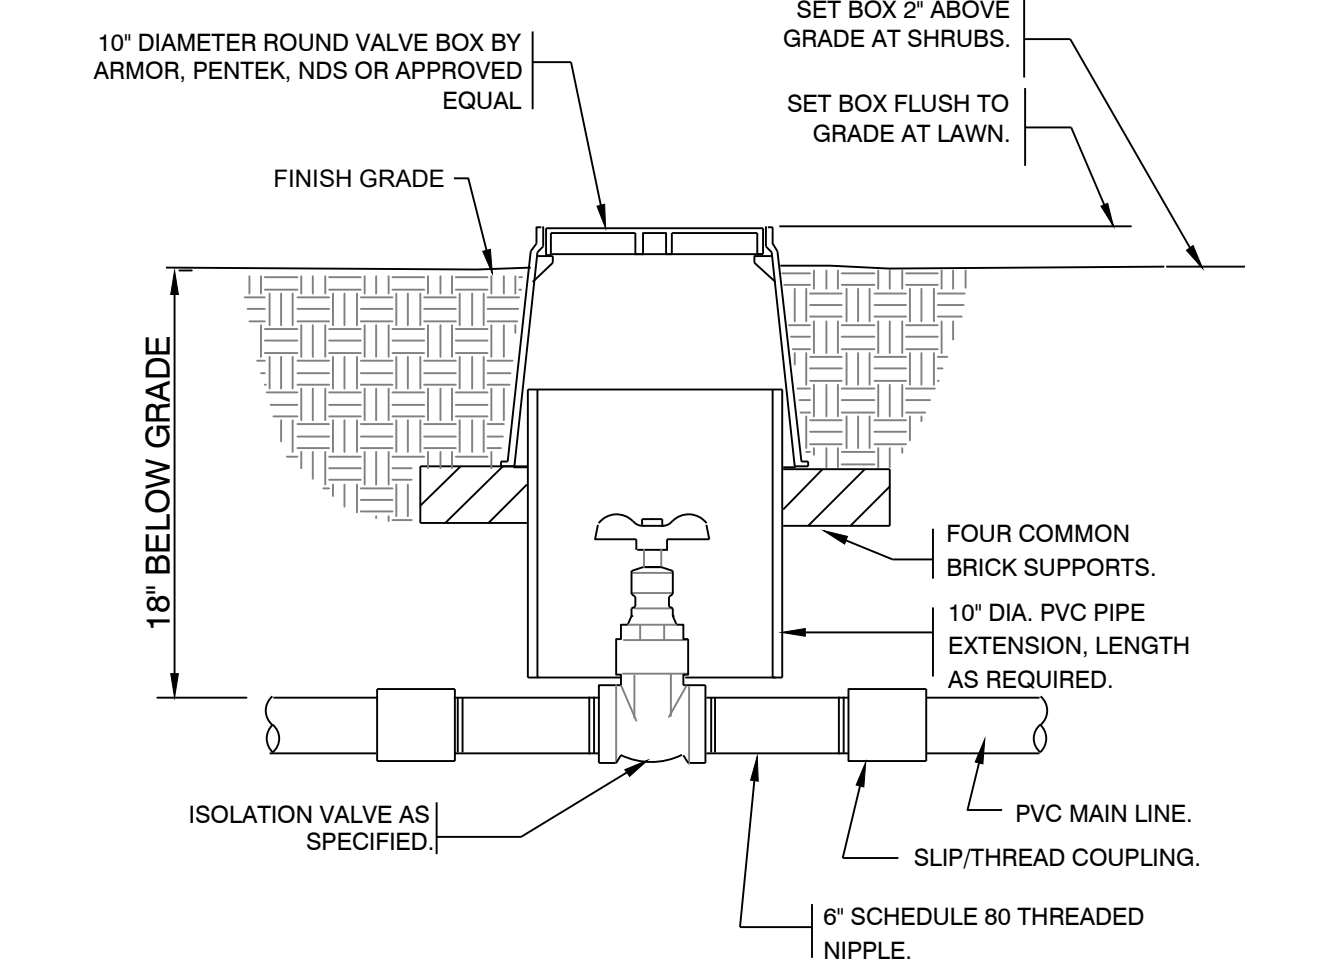


B GATE VALVE
NTS
P-CO-AUT-09

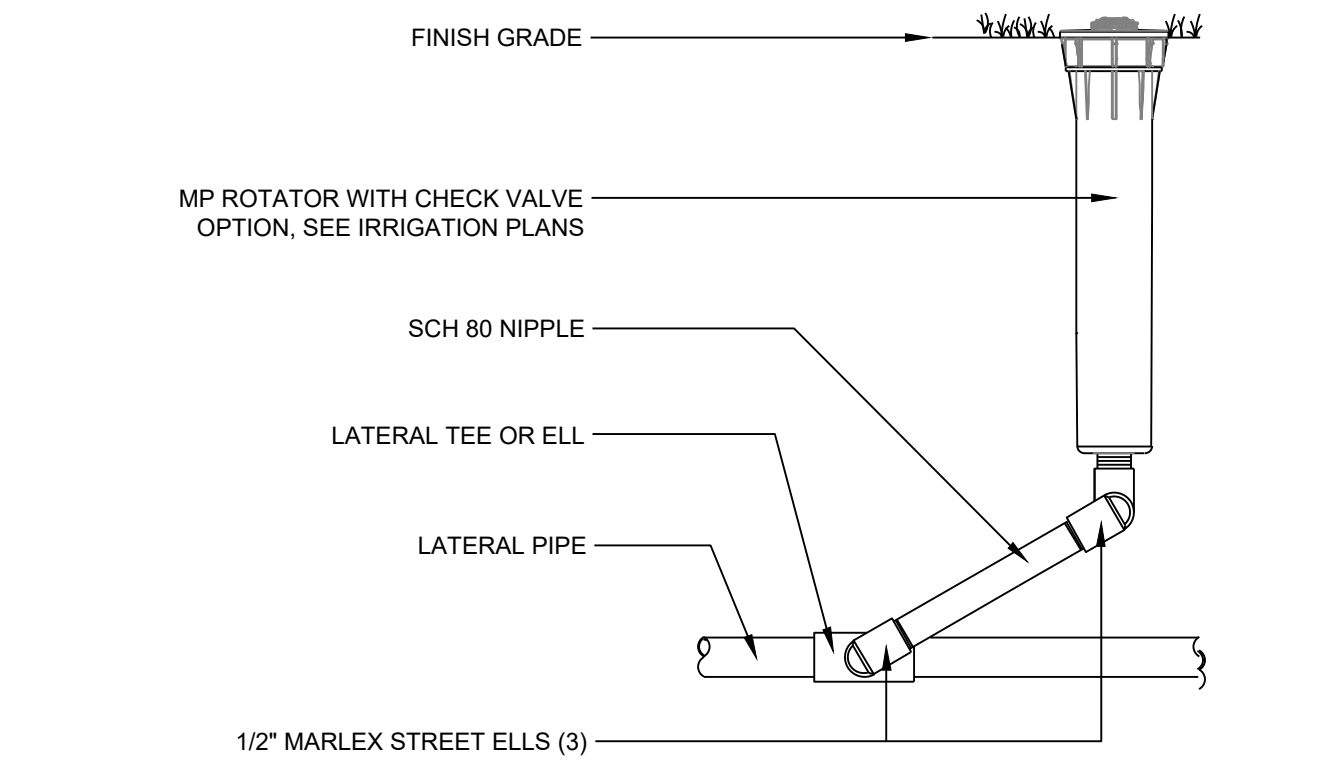


C MP ROTATOR SPRINKLER
NTS
P-CO-AUT-11

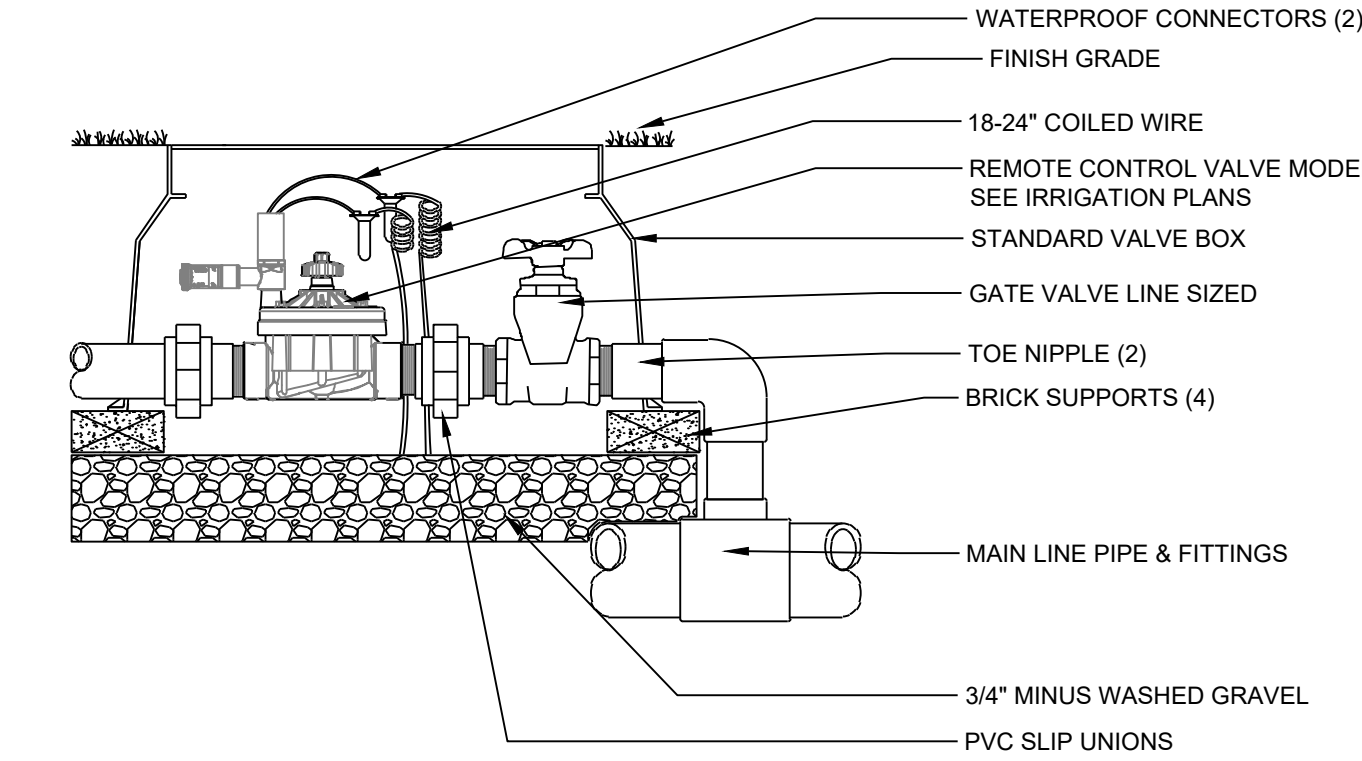


D REMOTE CONTROL VALVE
NTS
P-CO-AUT-12

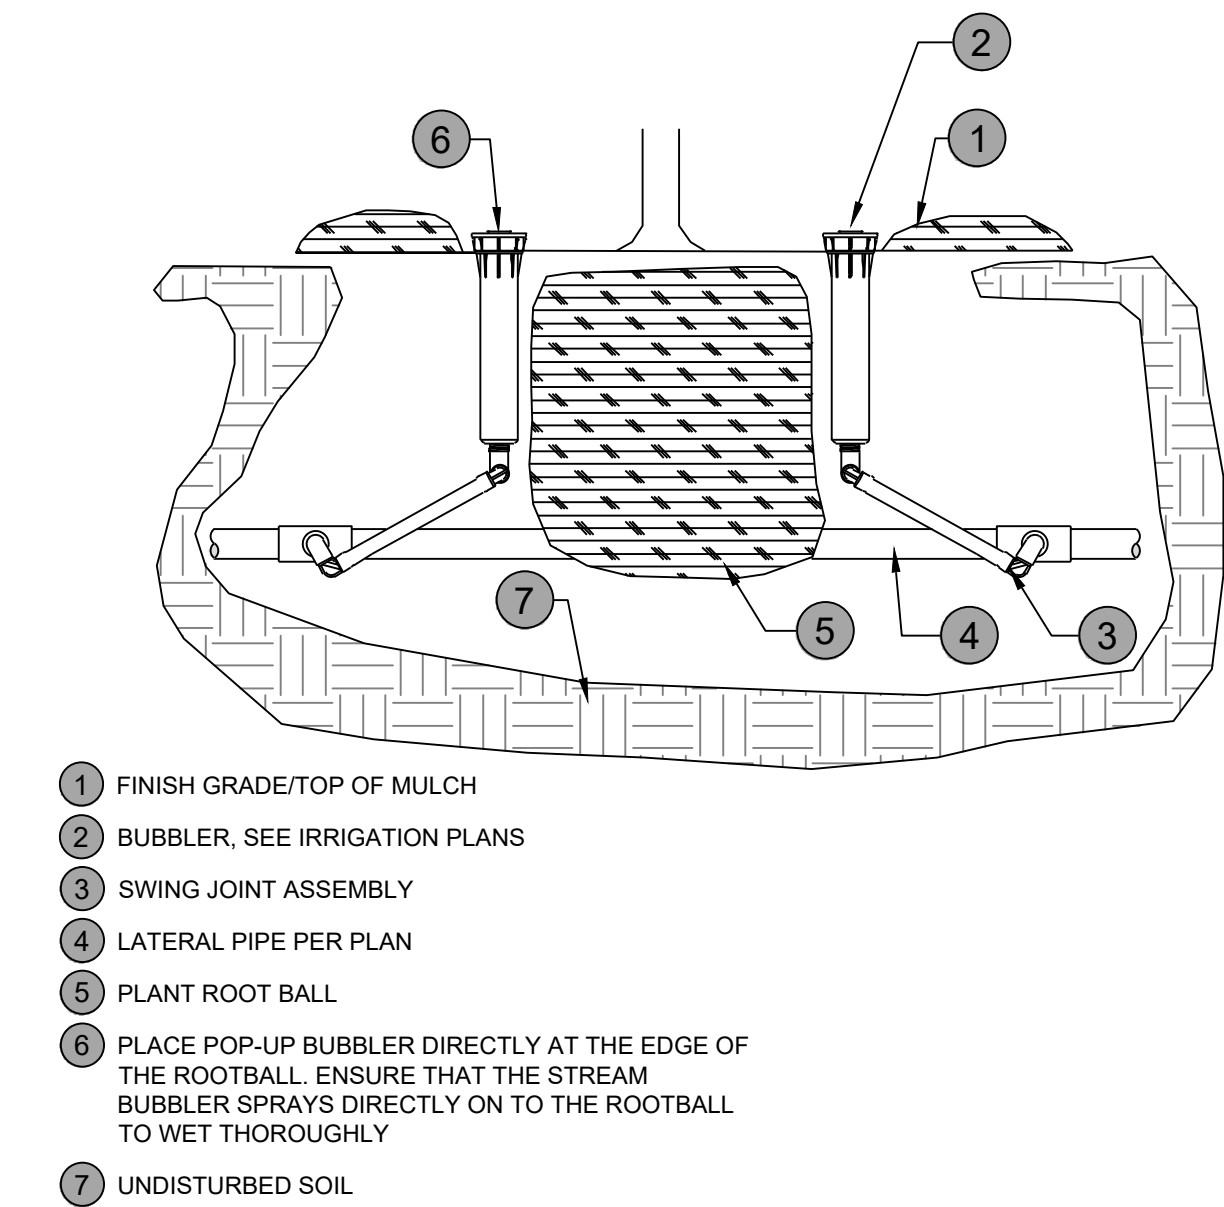


E TREE BUBBLER ASSEMBLY - SECTION
NTS
P-CO-AUT-07

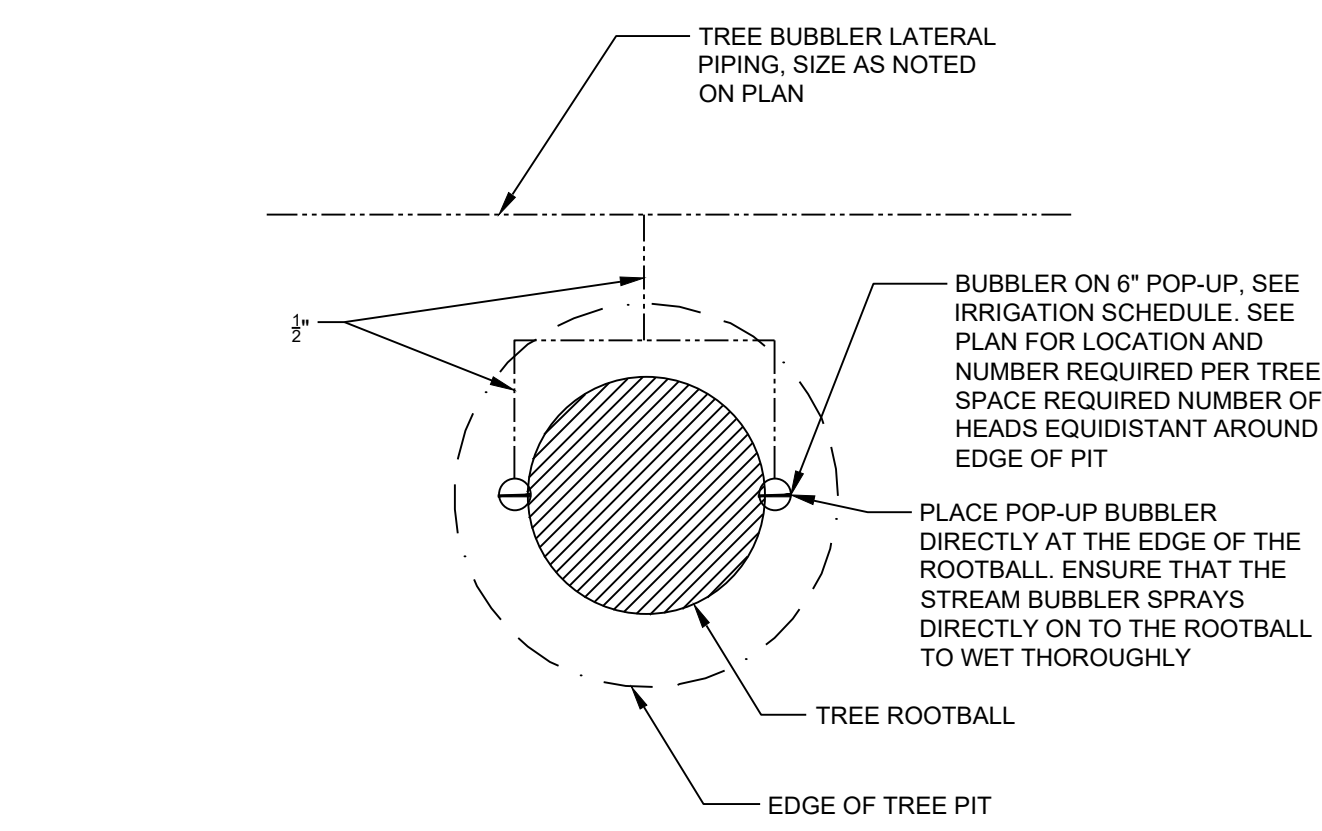


F TREE BUBBLER ASSEMBLY - PLAN
NTS
P-CO-AUT-08

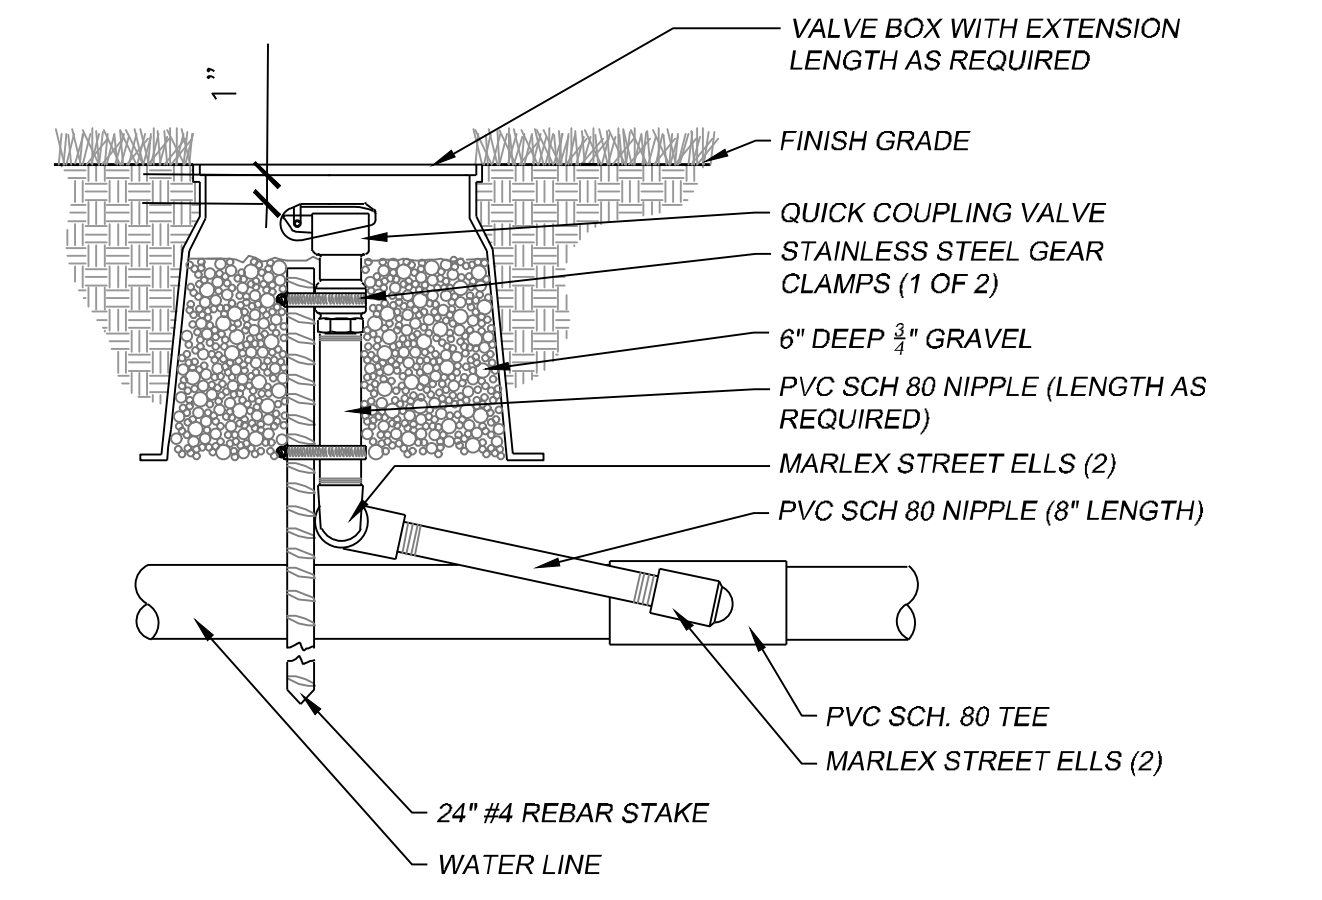


G QUICK COUPLING VALVE
nts
P-CO-AUT-16

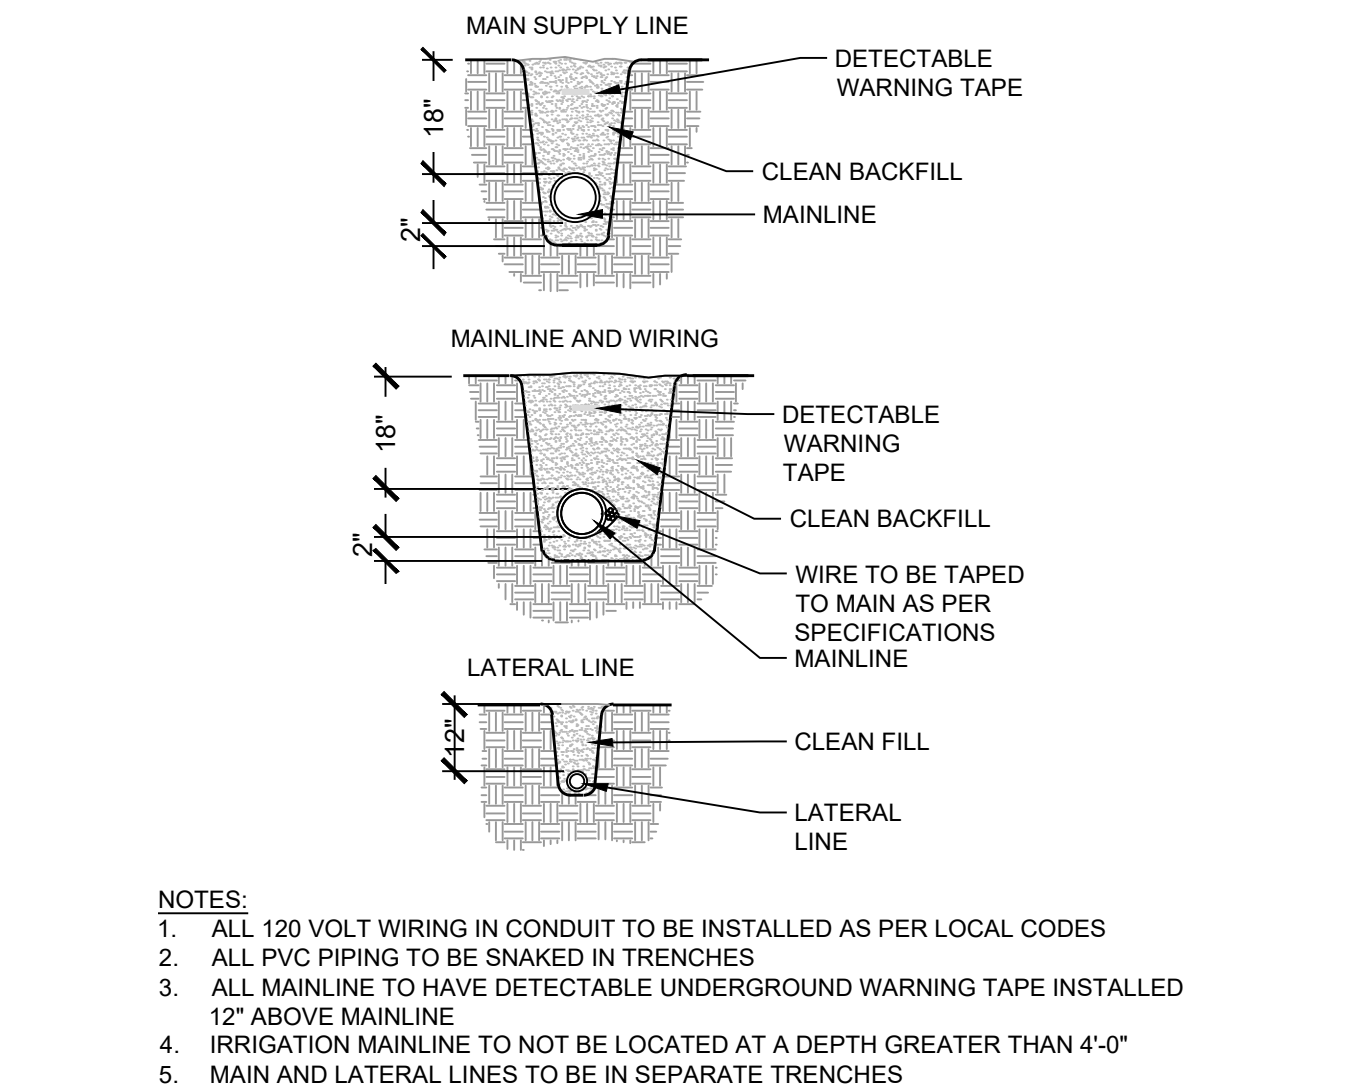


H TRENCHING
nts
P-CO-AUT-17

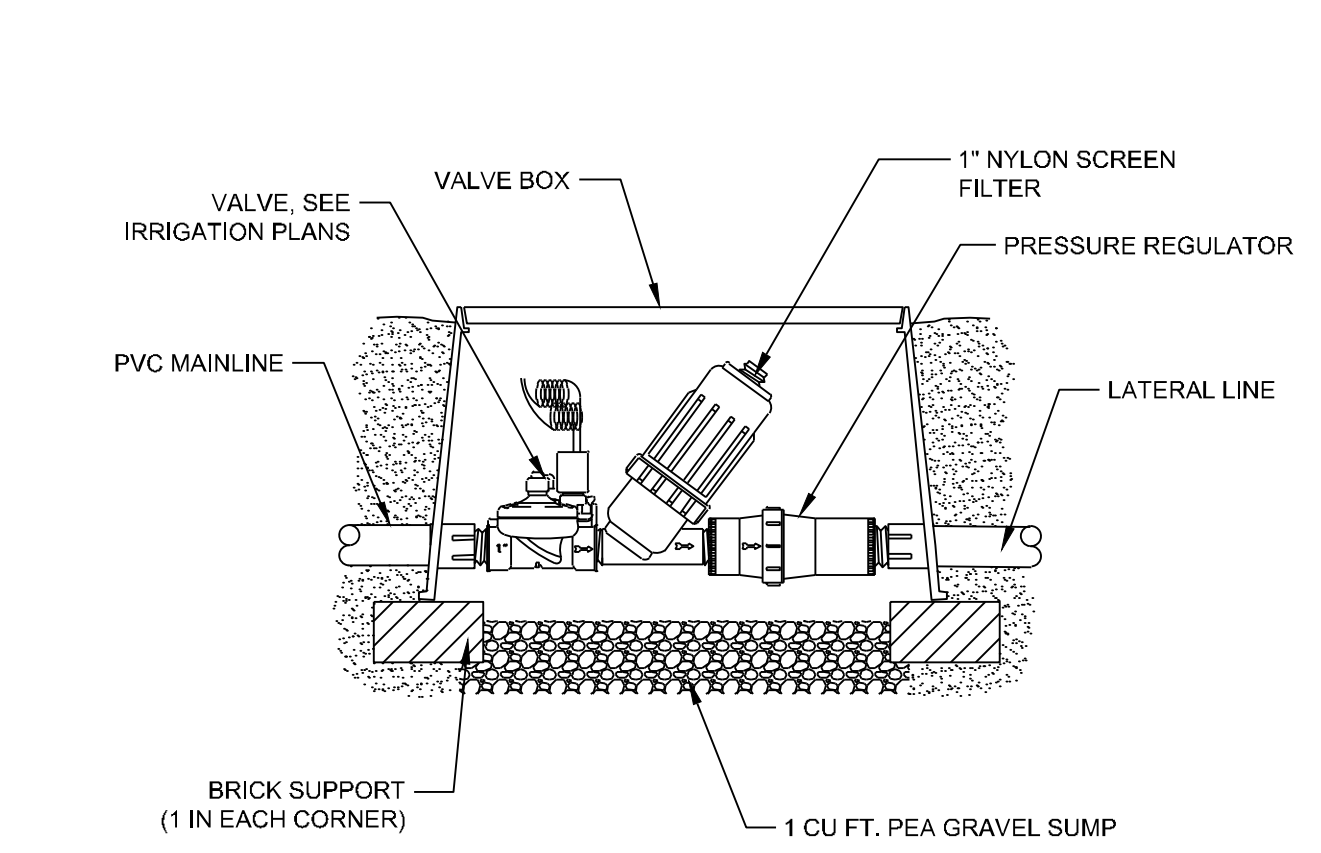

I CONTROL ZONE VALVE
NTS
P-CO-AUT-18

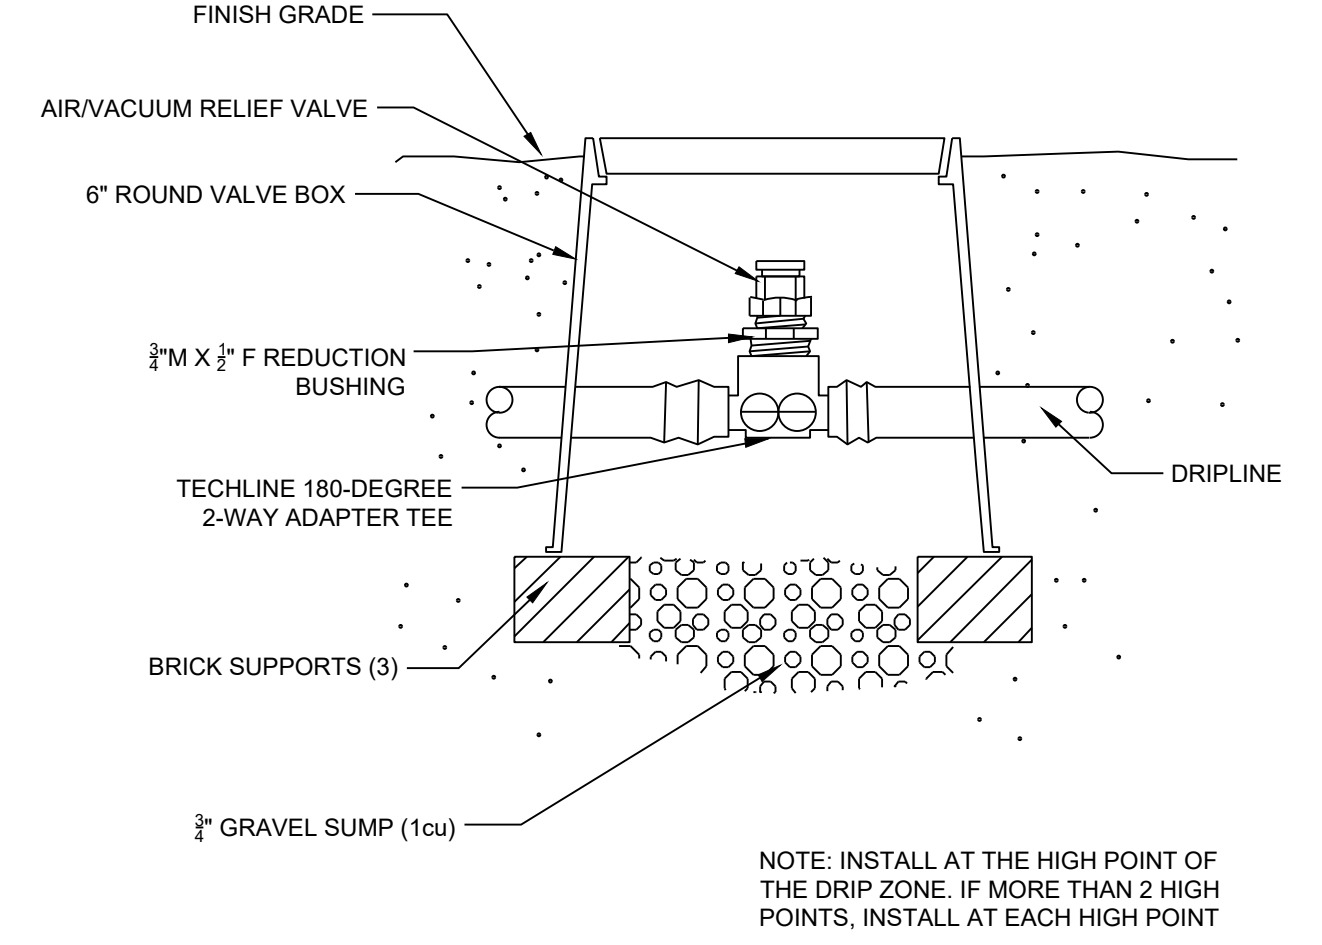

J AIR RELIEF/VACUUM VALVE
NTS
P-CO-AUT-19

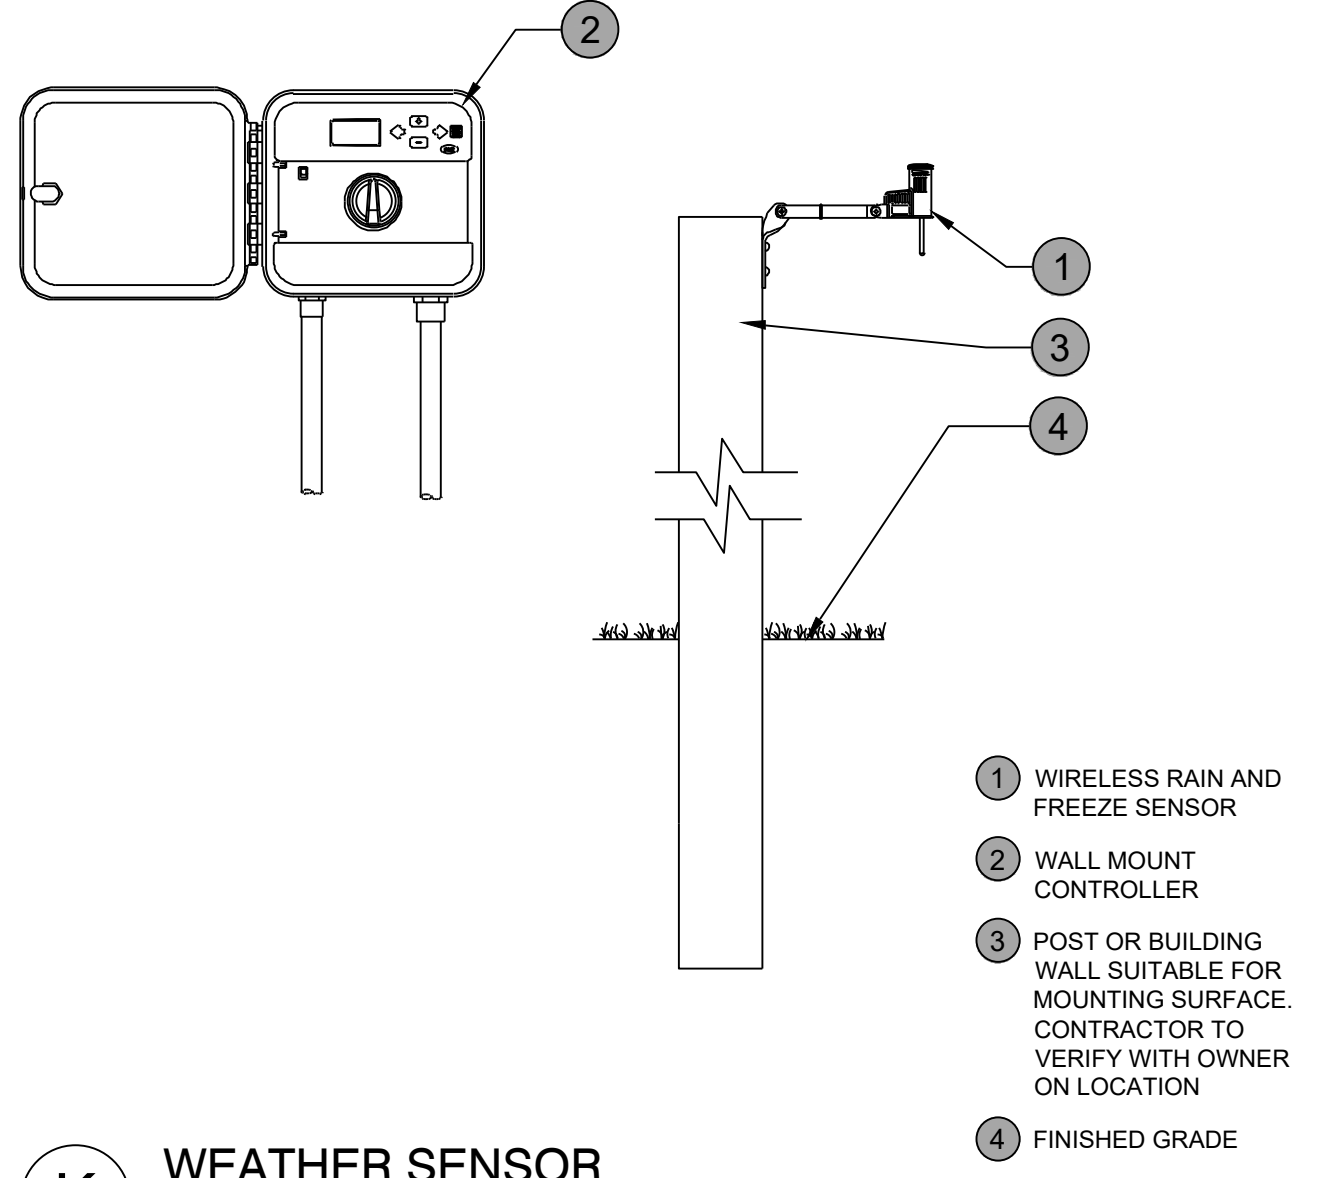

K WEATHER SENSOR
NTS
P-CO-AUT-23

AutoZone Store No. 5747
NWC OF E. OVILLA RD & SANTA ROSA DR.
GLENN HEIGHTS TEXAS 75154
LANDSCAPE DETAILS

Owner / Developer:
123 South Front Street, 3rd Floor
Memphis, Tennessee 38103
TEL:
FAX: (901) 495-8969

For Bidding & Contractor Information Contact:
Dodge Data & Analytics, Tel. 413-930-4215
Cindy.searcy@construction.com

REVISIONS			
1	4	5	6
2			
3			

PRELIMINARY
FOR INTERIM REVIEW ONLY
NOT TO BE USED FOR:
CONSTRUCTION OR
BIDDING PURPOSES
Engineer: R. W. W. SANCHEZ, PE
P.E. No.: 95671
Date: 3/11/22


Westwood

3/11/22

10.01

Page 48 of 56


NOTE: INLET PIPE ENTERING METER: LENGTH MUST BE A MIN. OF 10 X PIPE DIA.
OUTLET PIPE LEAVING METER: LENGTH MUST BE MIN. OF 5 X PIPE DIA.
INLET AND OUTLET PIPE MUST BE STRAIGHT PIPE WITH NO FITTINGS OR TURNS UNTIL
AFTER THESE SPECIFIED LENGTHS. PIPE AND FITTINGS MAY BE SCH 80 PVC
SOLVENT WELD, THREADED SCH 80 PVC OR BRASS, AS REQUIRED FOR PROJECT.
DETAIL LEGEND:
1 HUNTER HC FLOW METER HC-100 WITH 1/2" UNION CONNECTIONS
2 SCH 80 PVC FEMALE ADAPTER (S X T)
3 RECTANGULAR VALVE BOX PER SPECIFICATIONS
4 SCH 80 PVC 45 DEGREE ELBOW (S X S) TO LOWER MAIN LINE TO PROPER DEPTH (SEE LARGER MAIN LINE AS NEEDED)
5 SCH 80 PVC 45 DEGREE ELBOW (S X S) TO LOWER MAIN LINE TO PROPER DEPTH
6 1.5" DIA. (40 mm) MAIN LINE AT INLET & OUTLET
7 MAIN LINE TO SYSTEM (SEE LEGEND AND PLANS FOR TYPE AND SIZE)
8 TWO WIRES TO FLOW SENSOR TERMINALS AT CONTROLLER. MIN. 18 AWG-UF (2.08 mm²) SHIELDED WIRE WITH DIFFERENT COLOR FROM CONTROL/COMMON WIRE
9 WEATHERPROOF WIRE CONNECTOR
10 FINISH GRADE
11 SPECIFIED SOIL COVER (SEE LEGEND)
12 COMMON BRICK
13 GRAVEL BASE, 6" (15 cm) DEEP

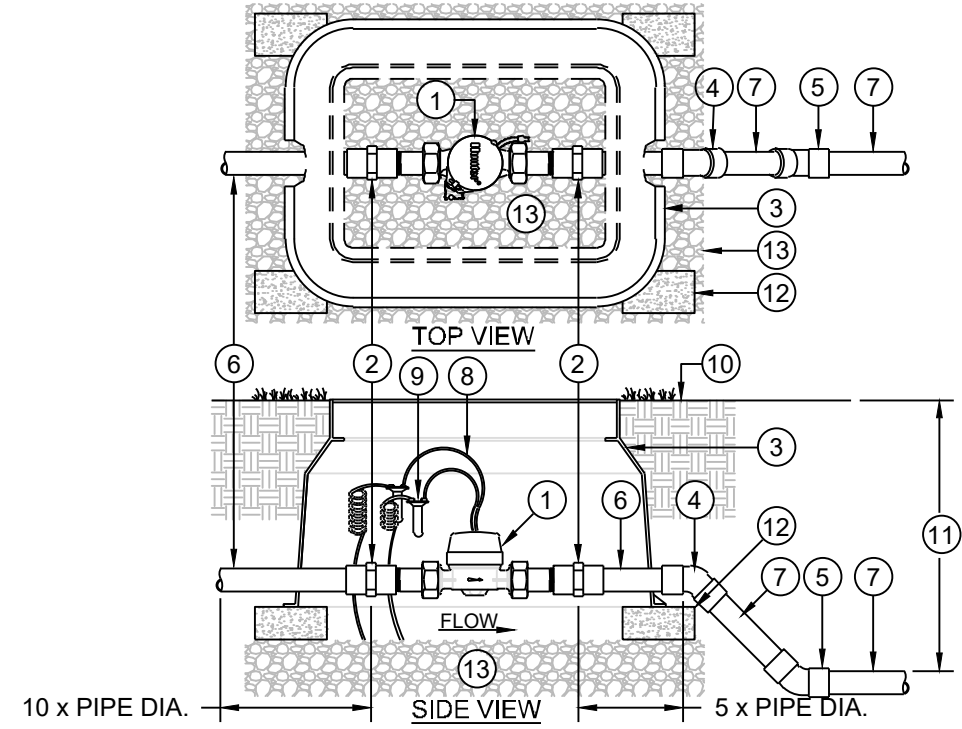

A FLOW METER

NTS

P-CO-AUT-06

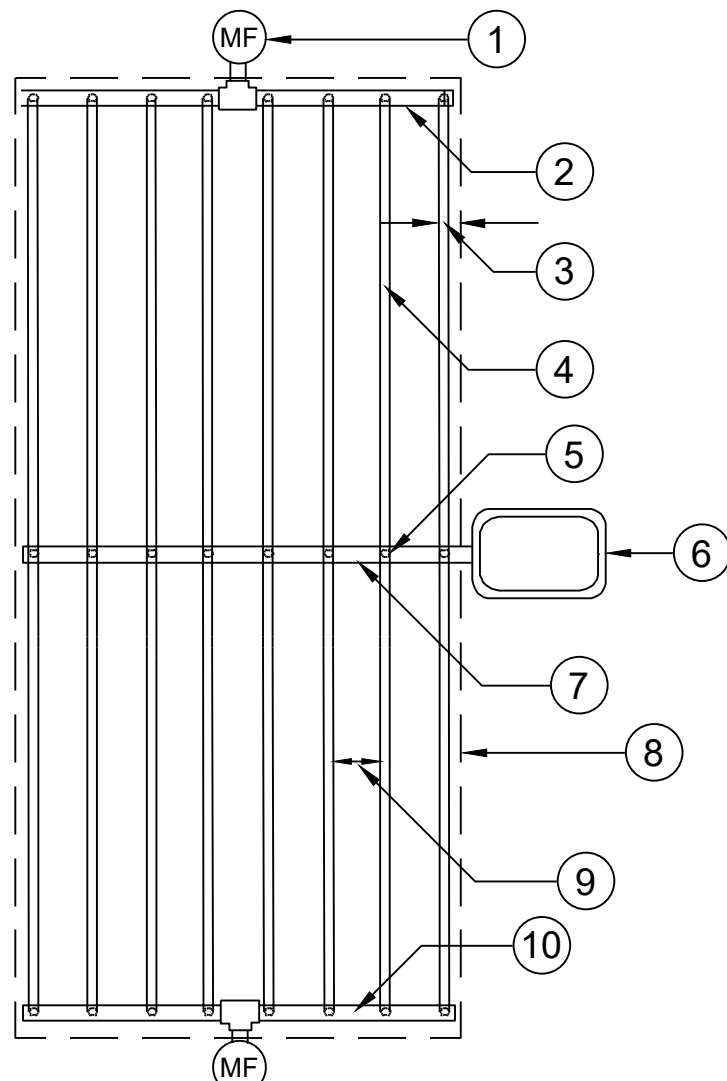

NOTE:
1. RECOMMENDED MINIMUM FILTRATION: 120 MESH
2. PRESSURE AT FLUSH VALVE SHALL BE MIN 21.8 PSI
3. HIGH CHECK VALVE (MAX 8.5' OF WATER (ELEVATION CHANGE))
4. REFER TO MAXIMUM LENGTH OF A SINGLE LATERAL CHART

- 1 MANUAL FLUSH VALVE PLUMBED TO PVC OR POLY (TYP)
- 2 PVC OR POLY EXHAUST HEADER
- 3 PERIMETER LATERALS 2" - 4" FROM EDGE
- 4 DRIPLINE
- 5 TECHLINE START CONNECTION
- 6 REMOTE CONTROL VALVE
- 7 PVC OR POLY SUPPLY HEADER
- 8 AREA PERIMETER
- 9 SEE SPECIFICATIONS FOR ROW SPACING
- 10 PVC OR POLY EXHAUST HEADER

E DRIPLINE CENTER FEED LAYOUT

Not to scale

P-CO-AUT-15

- DRIPLINE SHALL BE BURIED 3"-5" BELOW FINISHED SOIL GRADE IN PLANTING BEDS AFTER PLANTING AND BEFORE MULCH AND 4" TO 6" BELOW FINISHED GRADE IN TURF AREAS
- STAGGER EMITTER SPACING IN PARALLEL ROWS TO CREATE TRIANGULAR WETTING PATTERN
- ALL DRIPLINE SHALL BE SECURED USING SOIL STAPLES AS SUPPLIED BY THE MANUFACTURER SPACED A MAX OF 3' ON CENTER
- DRIPLINE LATERALS SHOWN ON THE PLANS ARE USED TO INDICATE ZONING SIZES AND RELATIONSHIPS. INSTALLATION OF THE DRIPLINE SHALL FOLLOW ONE OF THE TWO METHODS DESCRIBED IN THE DETAILS AND NETAFIM'S RECOMMENDED INSTALLATION SPECIFICATIONS.
- NETAFIM HCVRX SERIES DRIPLINE SHALL BE USED AS FOLLOWS:
TURF AREAS: TLHCVRX7-12, ROWS SPACED AT 12 INCHES
BED AREAS: TLHCVRX11-18 ROWS SPACED AT 18 INCHES
BED AREAS WITH SLOPE 3:1 OR MORE: TLHCVRX7-12
- WHEN CONFLICTS OCCUR BETWEEN THESE DRAWINGS AND THE MANUFACTURER'S SPECIFICATIONS DEFER TO THE MANUFACTURER'S RECOMMENDED SPECIFICATIONS.
- EACH DRIPLINE ZONE SHALL HAVE DRIPLINE SYSTEM INDICATOR, AS MANUFACTURED BY NETAFIM. INSTALL PER NETAFIM RECOMMENDATIONS.

PROPER SIZING OF SUPPLY AND EXHAUST HEADERS
(17MM HCVRX SERIES DRIPLINE)


TOTAL ZONE FLOW	PIPE SIZE
UP TO 5GPM	1/2" SCH 40 PVC OR 1/2" CLASS 315 PVC
5.1 TO 8 GPM	3/4" CLASS 200 PVC
8.1 TO 13 GPM	1" CLASS 200 PVC
13.1 TO 22 GPM	1 1/4" CLASS 200 PVC
22.1 TO 31 GPM	1-1/2" CLASS 200 PVC

NOTE: A 45 PSI PRESSURE REGULATOR IS RECOMMENDED TO OBTAIN MAXIMUM RUN LENGTHS AND MAXIMIZE ZONE SIZE WHEN INSTALLING HCVRX SERIES DRIPLINE

H DRIP DESIGN NOTES

NTS


P-CO-AUT-21

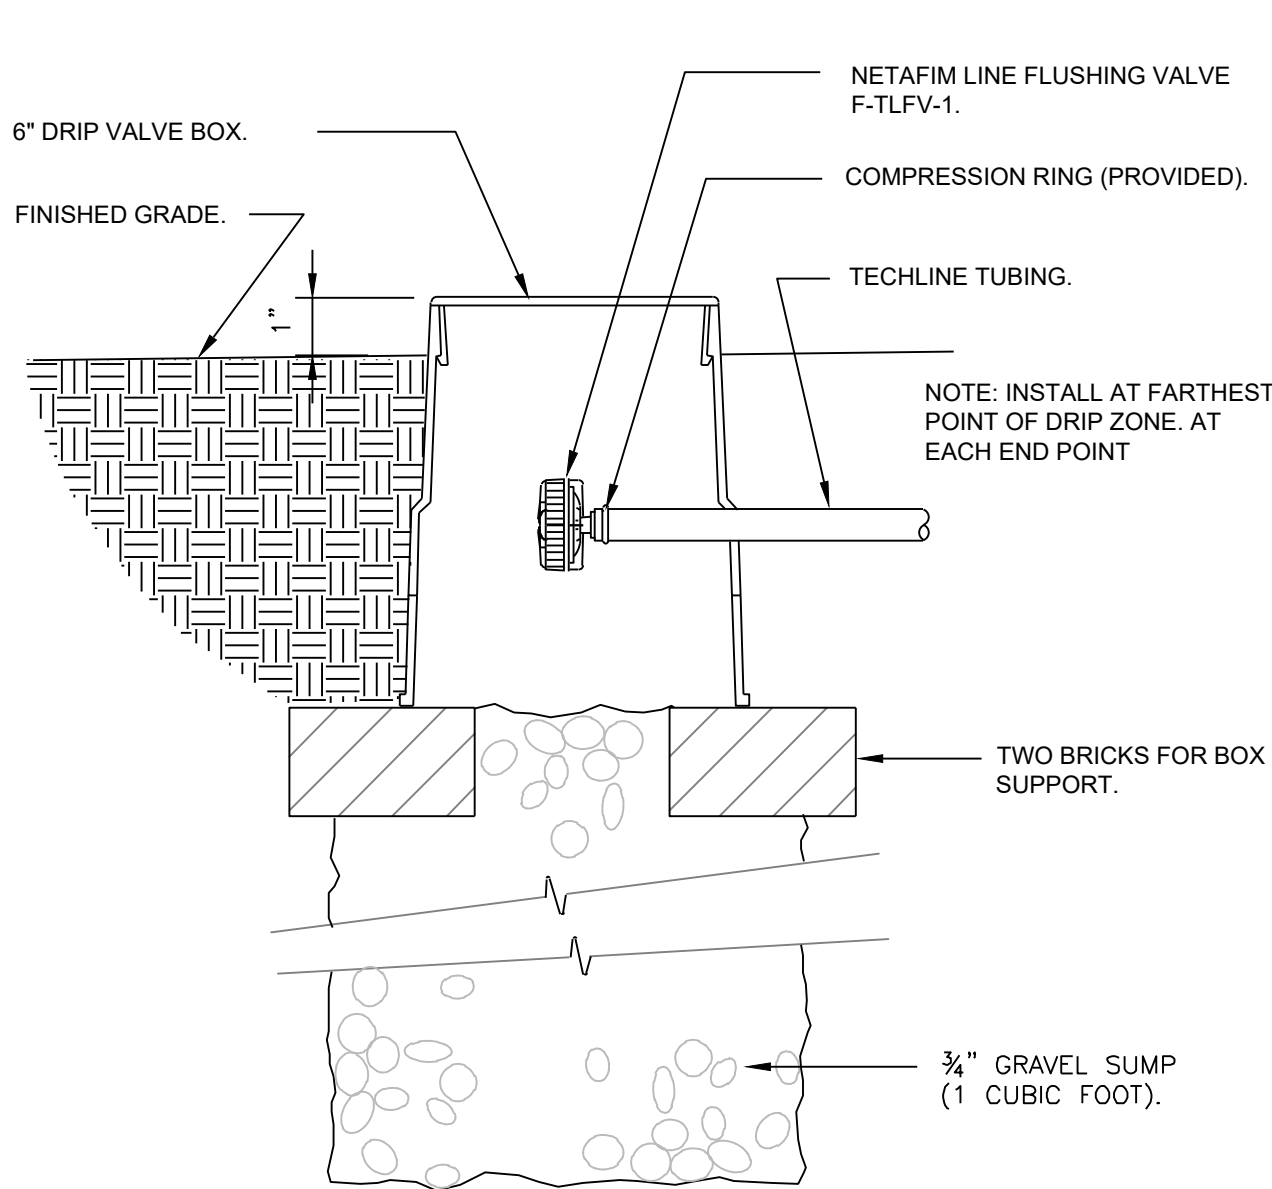

B NETAFIM TECHLINE FLUSH VALVE

NTS

P-CO-AUT-13

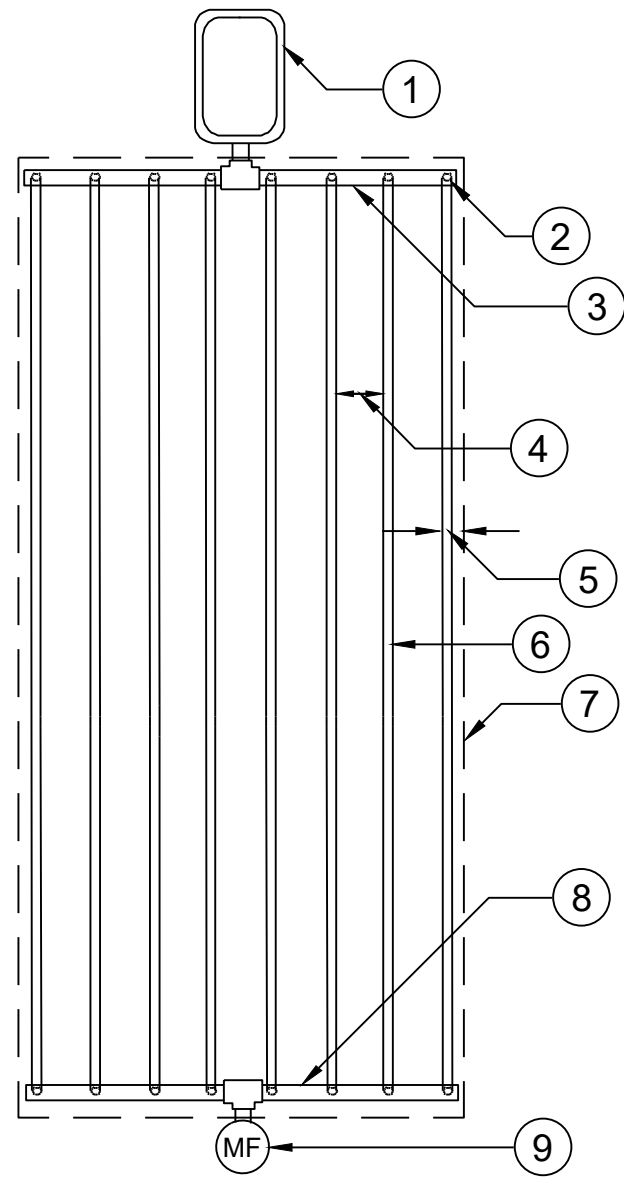


C DRIPLINE END FEED LAYOUT

Not to scale

P-CO-AUT-14

NOTE:
1. RECOMMENDED MINIMUM FILTRATION: 120 MESH
2. PRESSURE AT FLUSH VALVE SHALL BE MIN 21.8 PSI
3. HIGH CHECK VALVE (MAX 8.5' OF WATER (ELEVATION CHANGE))
4. REFER TO MAXIMUM LENGTH OF A SINGLE LATERAL CHART

- 1 REMOTE CONTROL VALVE WITH DISC FILTER AND PRV
- 2 TECHLINE START CONNECTION
- 3 PVC OR POLY SUPPLY HEADER
- 4 SEE SPECIFICATION FOR ROW SPACING
- 5 PERIMETER LATERALS 2" TO 4" FROM EDGE
- 6 DRIPLINE
- 7 AREA PERIMETER
- 8 PVC OR POLY EXHAUST HEADER
- 9 MANUAL FLUSH VALVE PLUMBED TO PVC OR POLY

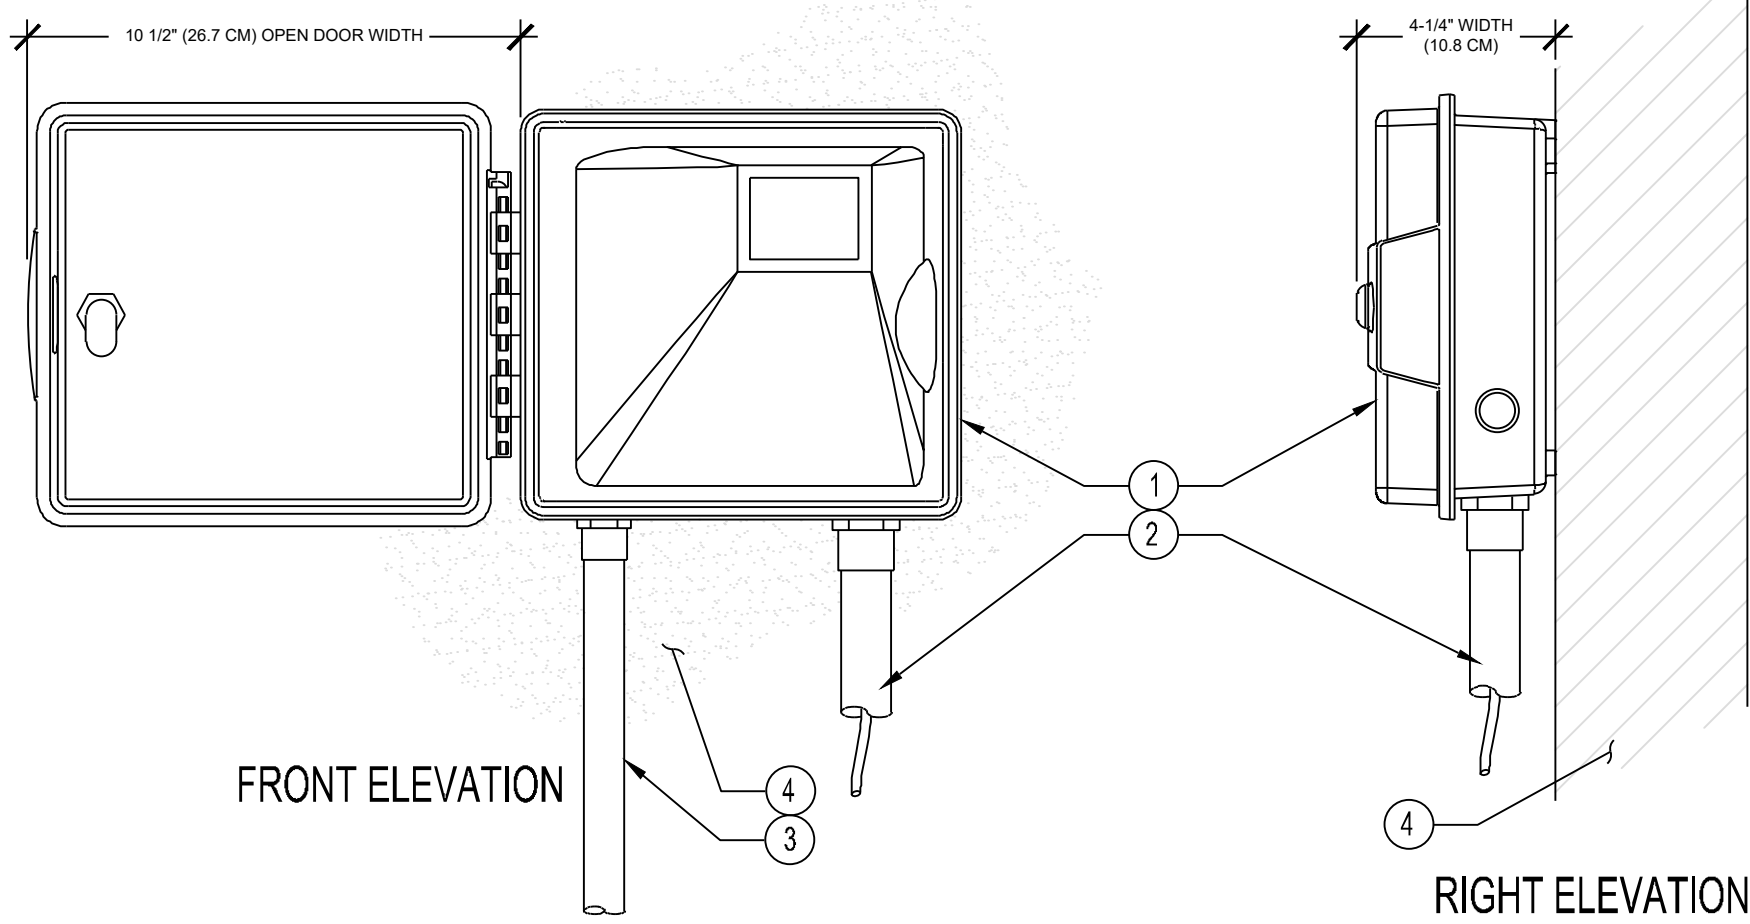

LEGEND:


- 1 IRRIGATION CONTROLLER (PRO-HC) PER PLAN
- 2 IRRIGATION CONTROL WIRE IN CONDUIT SIZE AND TYPE PER LOCAL CODES
- 3 ELECTRICAL SUPPLY CONDUIT CONNECT TO POWER SOURCE, J-BOX INSIDE CONTROLLER
- 4 ADJACENT SURFACE TO MOUNT CONTROLLER PER PLAN

NOTE
MOUNT CONTROLLER LCD SCREEN AT EYE LEVEL. CONTROLLER SHALL BE HARD-WIRED TO GROUNDING 110 VAC POWER SOURCE

G IRRIGATION CONTROLLER

NTS

P-CO-AUT-22

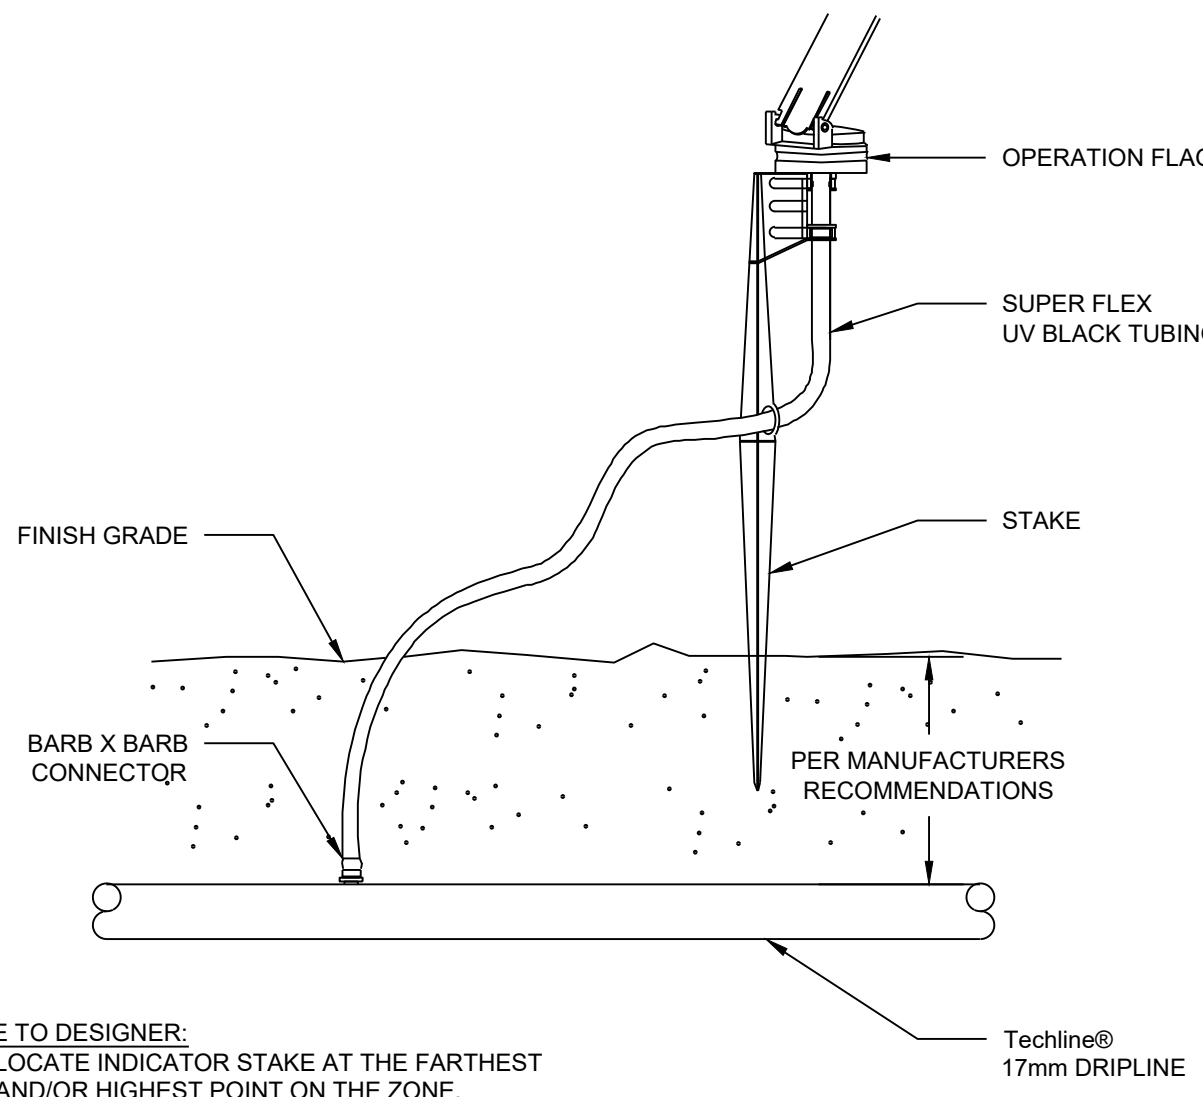

NOTE TO DESIGNER:
1. LOCATE INDICATOR STAKE AT THE FARTHEST AND/OR HIGHEST POINT ON THE ZONE.

D OPERATION INDICATOR

NTS

P-CO-AUT-20

AutoZone Store No. 5747
NWC OF E. OVILLA RD & SANTA ROSA DR.
GLENN HEIGHTS TEXAS 75154
LANDSCAPE DETAILS

Owner / Developer:
123 South Front Street, 3rd Floor
Memphis, Tennessee 38103
TEL:
FAX: (901) 495-8969
For Bidding & Contractor Information Contact:
Dodge Data & Analytics, Tel. 413-930-4215
Cindy.searcy@construction.com

PRELIMINARY
FOR INTERIM REVIEW ONLY
NOT TO BE USED FOR:
CONSTRUCTION OR
BIDDING PURPOSES
Engineer: R. W. W. SAMPSON PE
P.E. No.: 95877
Date: 3/11/22

Westwood

3/11/22

10.02


REVISIONS

1	2	3	4	5	6

© 2019 Westwood Professional Services, Inc.

PROJECT NUMBER: 0033954.00

Page 49 of 56

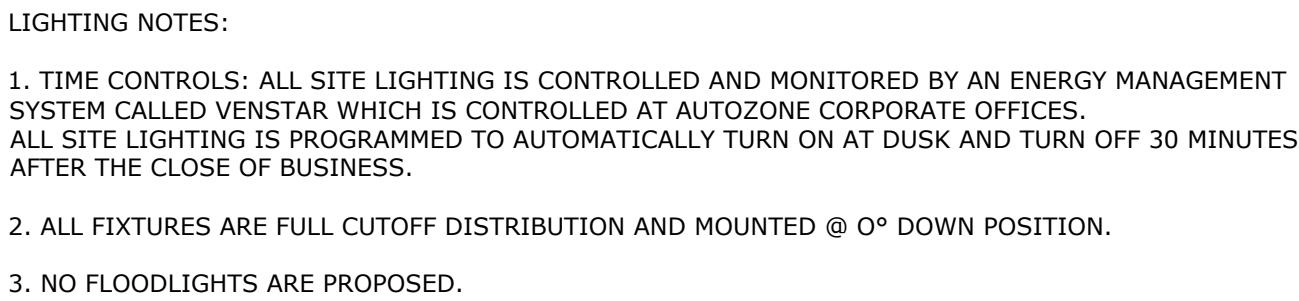

GRAPHIC SCALE 1"=20'

A horizontal scale bar with alternating black and white segments. Below the bar, the numbers 20, 0, 20, and 40 are marked, indicating distances in feet. The total length of the bar represents 40 feet.

11.00

GENERAL NOTES:

- 1. Do Not Guess. Direct all Questions Concerning This Drawing to Elrod Engineering, LLC.(615-890-9405)
- 2. Do Not Scale This Drawing.
- 3. Graphics are not to be Reproduced From This Drawing.
- 4. Structural Steel Plate & Angle Shall Conform to ASTM A36 (Fy (Yield)= 36 ksi).
- 5. Steel Pipe not Fabricated From Plate Shall Conform to ASTM A53 Type "E" or "S", Grade "B" or Equivalent. (Fy (Yield)= 35 ksi min.) Do Not Use Mill Reject Pipe. A53 Type "F" is NOT Permitted.
- 6. Structural Steel Tubing Shall Conform to ASTM A500 Grade "B" (Fy = 46 ksi).
- 7. "Legible" Mill Test Certificates, Expressed in "KSI" or "PSI", are Required on all Pipe. All Pipe to Conform to ASTM A36 or ASTM A53 Type "E" or "S", Grade "B". The Yield Stress Limits are in Place to Help Ensure the Sign Structure Performs to the Engineered Design. Used Pipe and Pipe for Which Mill will not Provide Certification will not be Allowed!
- 8. As Pipe Sections are not Perfectly Round, Careful Shop Fit-Up of the Splice Connections Shall be Performed. Line-up Markings are to be Provided to Avoid Costly Labor and Crane Charges.
- 9. Pipe with Dimpled Walls, Ovalled Pipe and Bent Connection Elements Shall not be Used.
- 10. Breach Openings of any Size in the Wall of any Pipe Sections are Strictly Prohibited.
- 11. Steel Welding to Conform to Recommendations as Published by The American Welding Society D1.1.
- 12. Workmen Who will Perform Welding Operations Shall be Certified for the Applicable Welding Procedure.
- 13. For welding steel, Use E70 Series Low Hydrogen Electrodes.
- 14. Fabricated Steel Shall be Cleaned of Mill Scale, Oil, & Other Surface Contaminates Prior to Painting.
- 15. All Steel, Pipe Sections(Exposed and Embedded), and Splice Connections Must be Primed, Painted and Allowed to Cure Prior to Shipping to Site.
- 16. Alteration to any Fabricated Part of the Structure by Use of a Cutting Torch or any Other Means is Prohibited Without the Consent of the Engineer.
- 17. The Base Section of Pipe Shall be "Plumb" Before Continuing with the Erection Procedure.
- 18. Any Holes Cut in Pipe for Handling Must be Completely Filled with Weld Material and Ground Smooth.
- 19. Each Pipe Section Shall be "Plumb" and Stabilized by Welding Prior to Setting Next Pipe Stage.
- 20. For all Slots, Use a Template to Ensure Proper Size and Correct Location.
- 21. Slot Welding Shall be Accomplished as Four $\frac{5}{16}$ " Fillet Welds Placed in the Four Sides of the Slot (Free of Flux). After Wire Brushing, The Slot Must be Completely Filled with Weld Material and Ground Smooth. No Other Procedure for Filling the Slots Shall be Used.

FOUNDATION NOTES:

- 1. Concrete shall be Ready Mixed; Designed to develop a minimum compressive strength as stated in foundation criteria below. Water is NOT to be added to concrete at job site.
- 2. Excavation is to be in compliance with OSHA regulations and shall have a level bottom free of loose soil, water and debris.
- 3. Bearing Surfaces for foundations should not be disturbed or left exposed during Inclement Weather; Saturation of the on-site soils can cause a loss of strength and increased compressibility. If construction occurs during inclement weather, and placement of the foundation is not possible at time excavated, a layer of lean concrete should be placed on the bearing surface for protection.
- 4. If rain is expected within 24 hours of completing the concrete pour, the concrete must be covered. If temperatures are expected to drop below 40 degrees within the next 24 hours of completing the concrete pour, then concrete is to be covered and protected to prevent heat loss and freezing.
- 5. The base of pipe section shall be "Plumb" and "Adequately Braced" to prevent movement before, during, and after concrete pour and left in place until concrete has set.
- 6. The base pipe is to be protected with an additional asphaltic coating applied to pipe from 6" below top of concrete to 12" above top of finished grade prior to concrete pour. Approved brands of asphaltic coatings are "Gardner Non-Fibered" and "Henry Non-Fibered" asphaltic coating.
- 7. Concrete shall not be placed on frozen ground.
- 8. Do not cold joint concrete. Foundation must be poured continuously until all concrete has been placed. Concrete must be poured as a workable mixture with a Slump between 4"-6". All concrete mixing trucks must thoroughly and completely mix the concrete prior to pouring.
- 9. Pipe is not required to be filled with concrete.
- 10. Additional water is not to be added to concrete on site. Additional water decreases the strength of the concrete mixture. Concrete should be rejected in lieu of changing concrete mixture on site.
- 11. Air Content - Exposure Class F2 & F3:
AGGREGATE SIZE $\frac{1}{2}$ " = 7%
AGGREGATE SIZE $\frac{3}{4}$ " = 6%
AGGREGATE SIZE 1" = 6%
- 12. Vendor should work the top of the concrete to ensure all rock has been covered by cement and top of concrete foundation is level. Top of concrete may be broom finished.
- 13. Mechanical Vibrators Shall be Used to Consolidate Concrete Around Support and/or Reinforcement.
- 14. Concrete must be allowed to cure for 21 days prior to installing remaining stages of structure or sign cabinet(s).



Drawn	DLR
Checked	WML
EAC Job#	100z4713
Filename	100x4713.dwg
Created	02/14/2022



**ELROD
ENGINEERING**
871 Seven Oaks Blvd., Suite 220
Smyrna, TN 37167
800-553-5111

CLIENT:

Jones Sign Company, Inc.
1711 Scheuring Rd.
De Pere, WI 54115


GENERAL NOTES

AutoZone #5747
E Ovilla Rd
Glenn Heights, TX

Revisions		


Sheet No.

SN-1

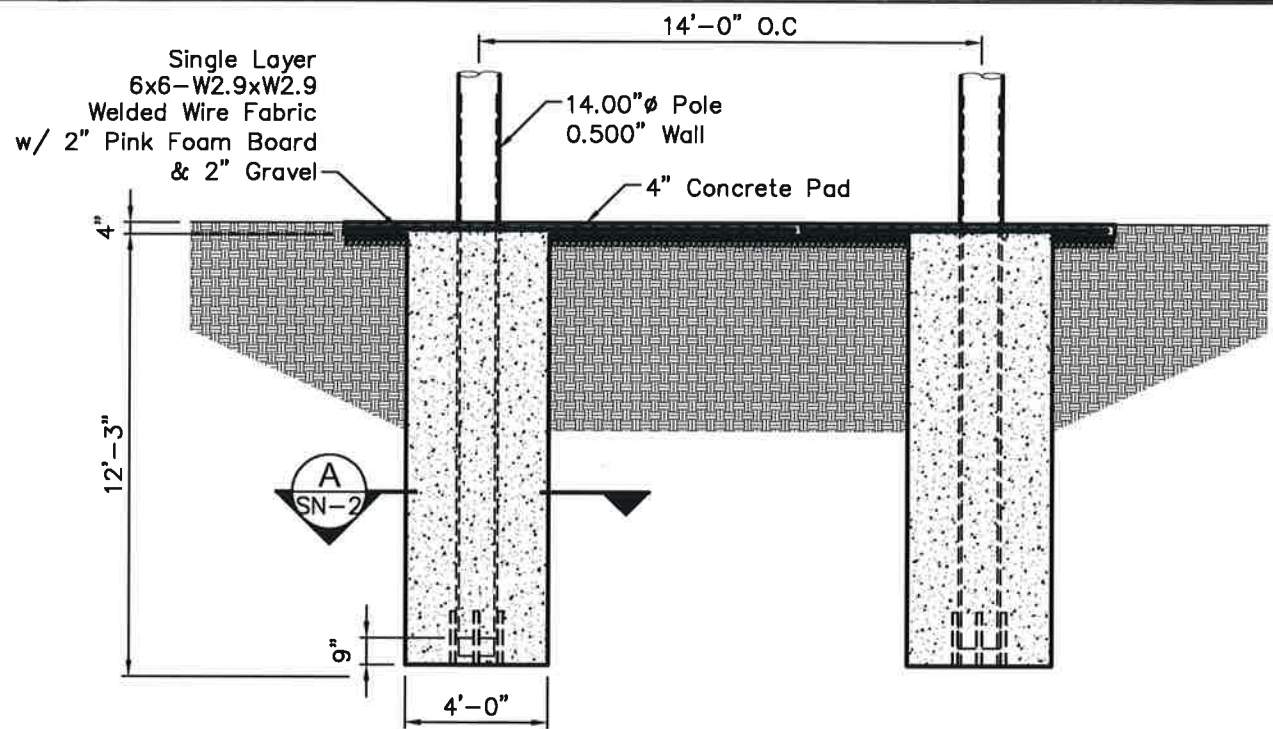

Foundation Elevation

SCALE: $\frac{3}{8}$ " = 1'-0"

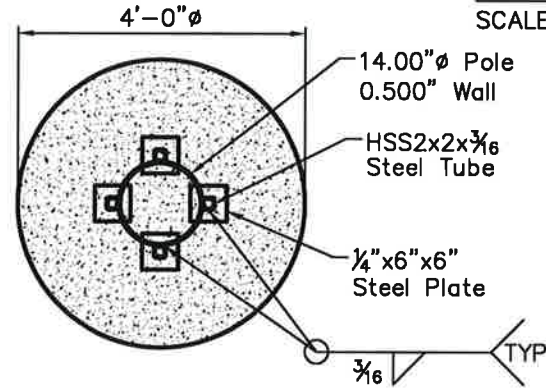


SECTION

SCALE: $\frac{3}{8}$ " = 1'-0"

DESIGN CRITERIA

Building Code: IBC 2015/ASCE 7-10
 Analysis: LRFD-AISC 14th
 Chapter 16: Section 1609.3.1
 Ultimate Wind Speed $V_{ult} = 115$ mph
 Nominal Wind Speed $V_{nom} = 89$ mph
 Risk Category: II $V_{red} = V_{ult}/0.6$
 Exposure: C

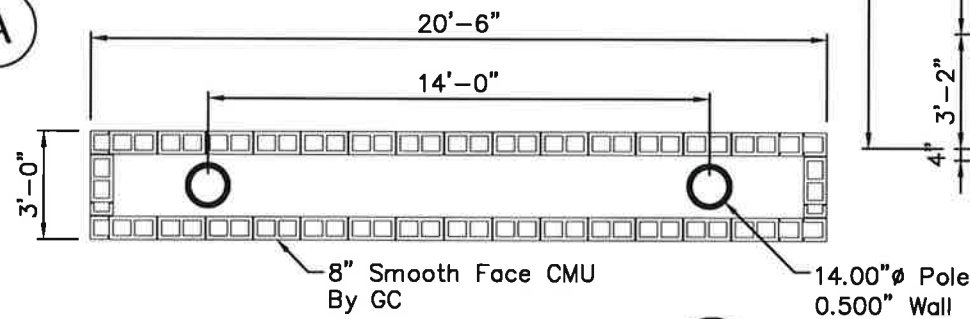

SECTION

SCALE: $\frac{3}{8}$ " = 1'-0"

FOUNDATION DESIGN CRITERIA

This concrete foundation has been designed in accordance with ACI 318-14. Allowable lateral soil pressure = 100psf/ft with 2x increase applied. Concrete Shall Develop a Minimum Compressive Strength of 2500psi in 28 Days. Verify Site Conditions Prior to Construction.

Drawn	DLR
Checked	WML
EAC Job#	100z4713
Filename	100x4713.dwg
Created	02/14/2022



CLIENT:


Jones Sign Company, Inc.
 1711 Scheuring Rd.
 De Pere, WI 54115

35'-0" OAH Pylon
 AutoZone #5747
 E Ovilla Rd
 Glenn Heights, TX

Revisions

Sheet No.

SN-2

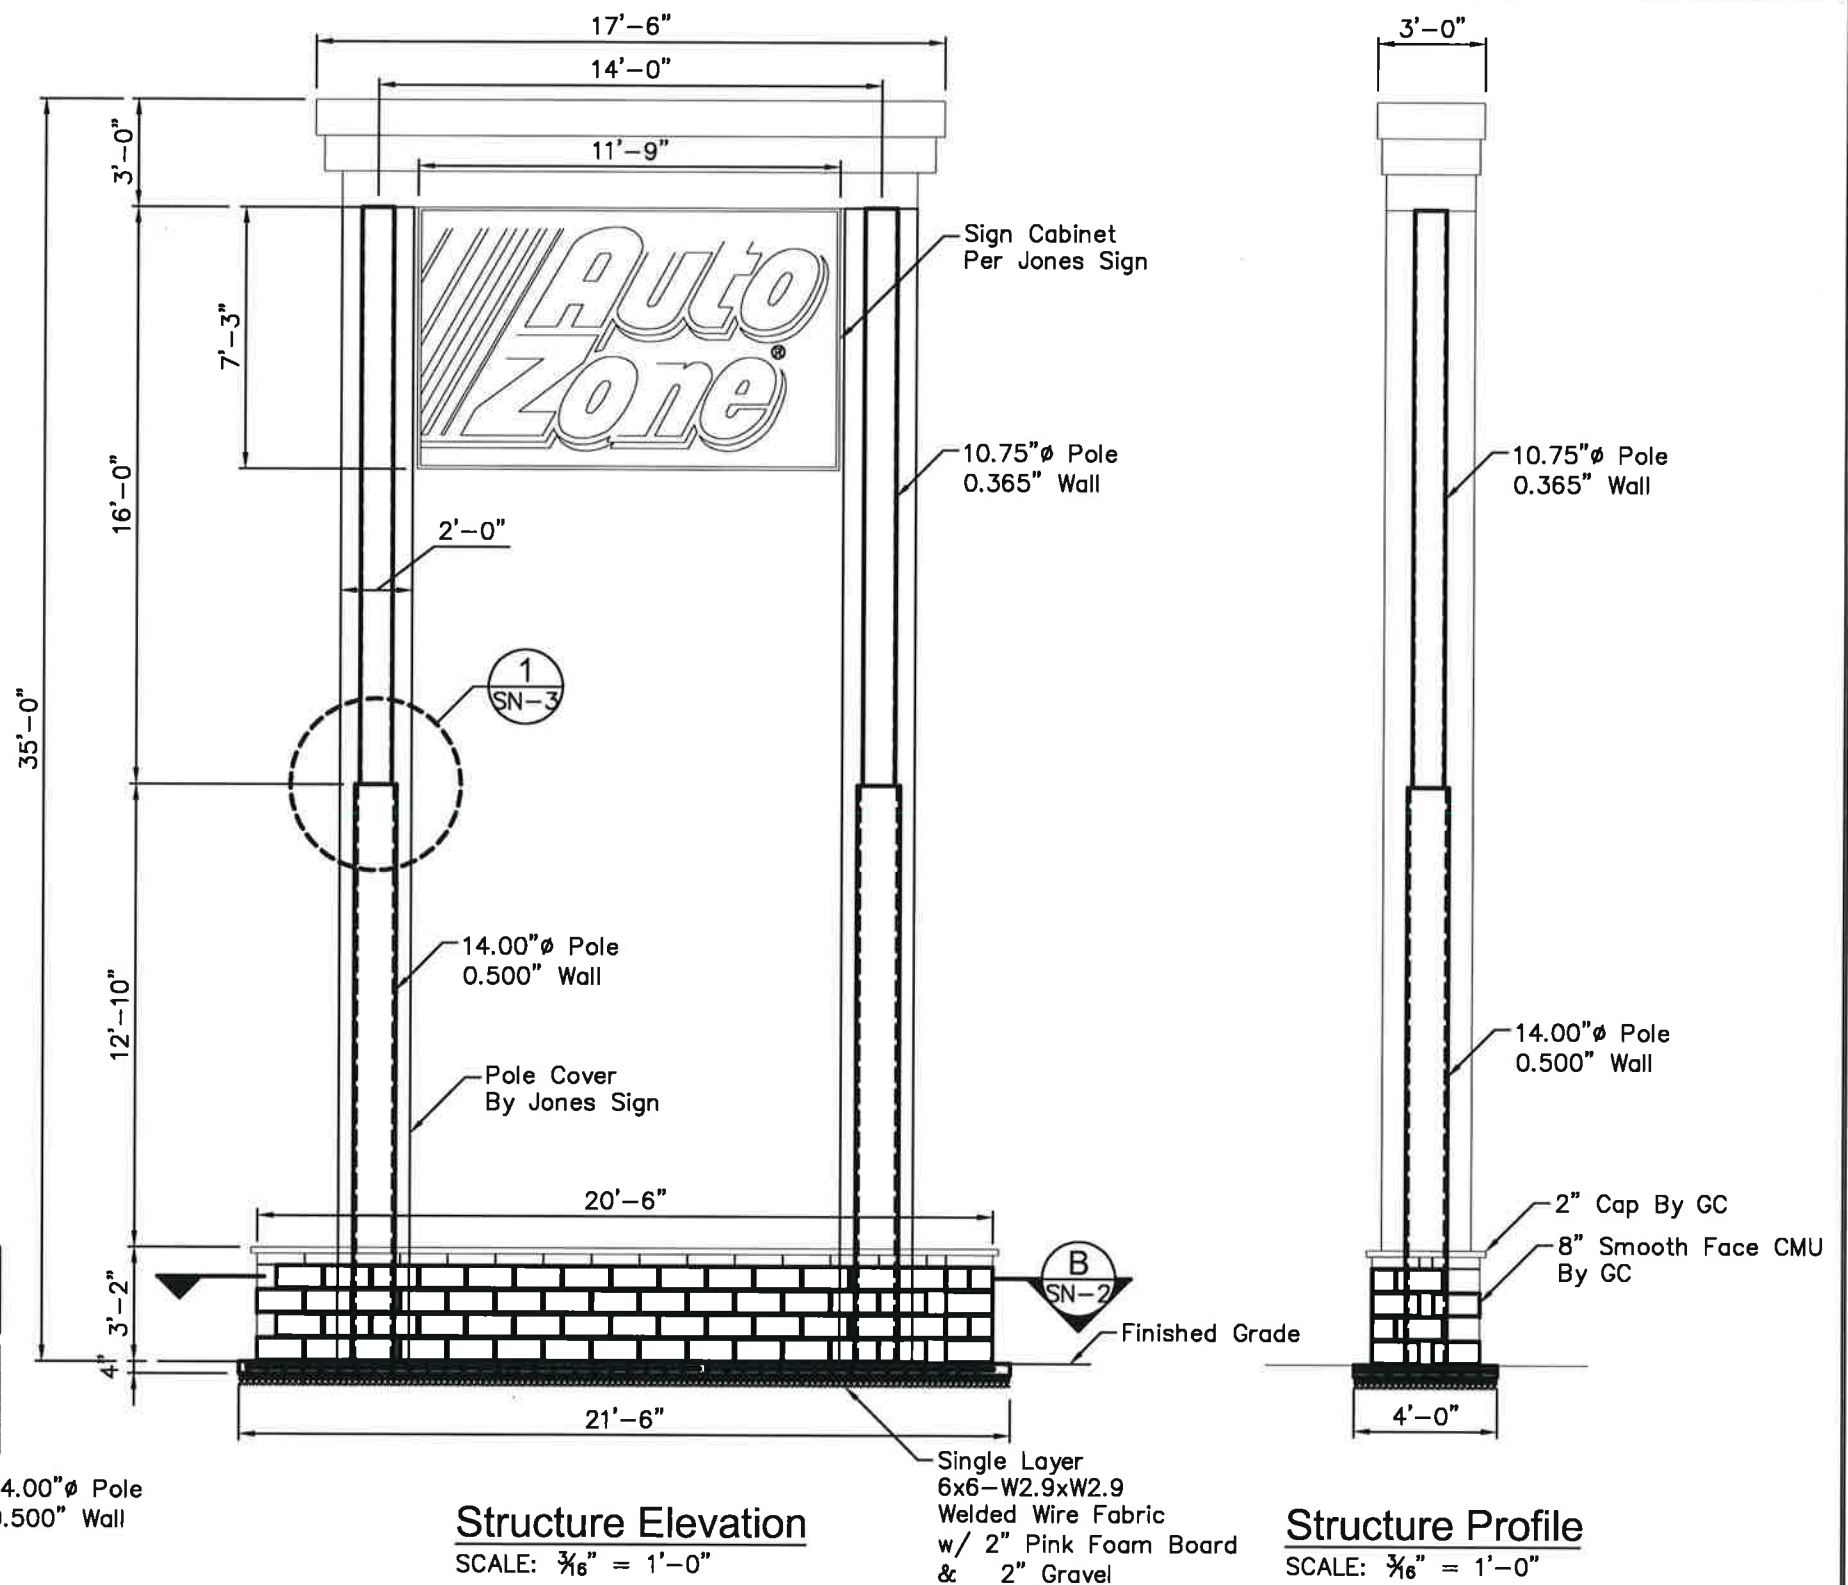

Structure Elevation


SCALE: $\frac{3}{8}$ " = 1'-0"

Structure Profile

SCALE: $\frac{3}{8}$ " = 1'-0"


1. POLES AND FOOTING PROVIDED AND INSTALLED BY JONES SIGN
2. ALL MASONRY PROVIDED AND INSTALLED BY GC
3. JONES SIGN IS RESPONSIBLE FOR OBTAINING THE PERMIT AND REQUIRED INSPECTIONS FOR THE FOUNDATION OF THE SIGN
4. GC RESPONSIBLE FOR OBTAINING THE PERMIT AND REQUIRED INSPECTIONS FOR THE MASONRY OF THE SIGN
5. GC TO PAINT MASONRY BASE TO MATCH BUILDING COLORS



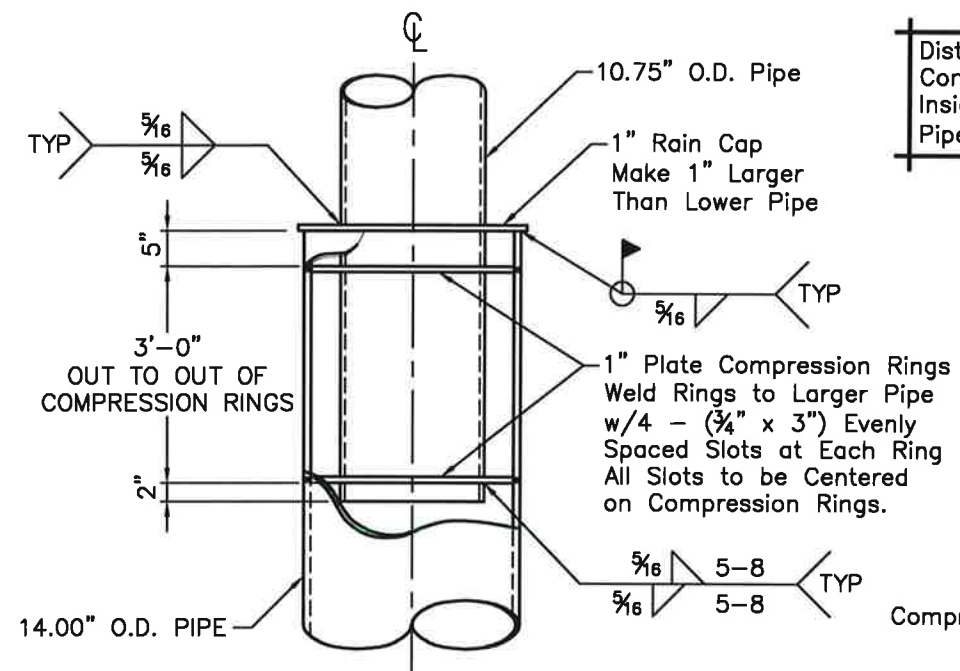


Splice Detail
SCALE: Not To Scale

Distance Between Splice
Compression Rings and
Inside Surface of Lower
Pipe Not to Exceed $\frac{1}{8}$ ".

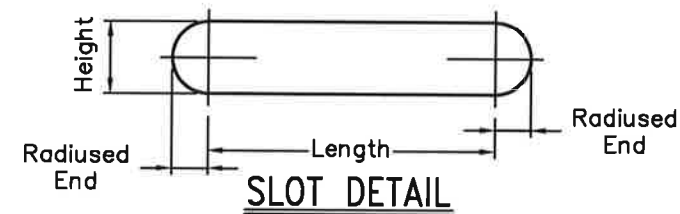

The Length of all Slots Cut With Radiused
Ends Must be Sized per the Dimension
on the Splice Detail Which Does not
Include the Radiused Portion of the Slot.

Inside Diameter of Raincap and Compression
Rings is not to Exceed $\frac{3}{16}$ " Larger Than the
Diameter of the Pipe Passing Through Them.
Raincap and Compression Rings are to be
Shimmed to Ensure They are Centered on
the Pipe.

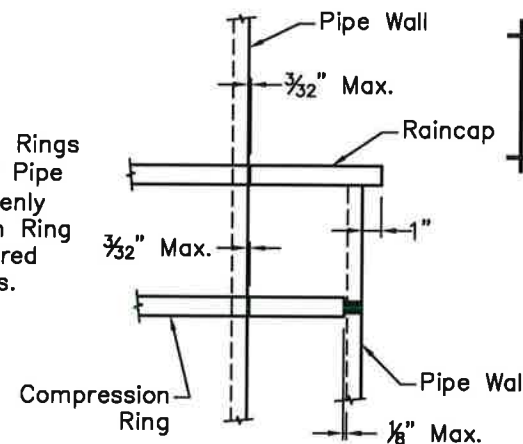

TYP. FIT-UP TOLERANCES
SCALE: Not To Scale

When Necessary, A Minimal Notch
May be Provided in the Compression
Rings so as to Clear Any Vertical
Weld Seams.

Pipe is to be Rejected if Splice
is Not Fabricated Per the Detail
Contained on This Drawing.



02/14/2022

Drawn	DLR
Checked	WML
EAC Job#	100z4713
Filename	100x4713.dwg
Created	02/14/2022

ELROD ENGINEERING
871 Seven Oaks Blvd., Suite 220
Smyrna, TN 37167
800-553-5111

CLIENT:
Jones Sign Company, Inc.
1711 Scheuring Rd.
De Pere, WI 54115

35'-0" OAH Pylon
AutoZone
E Ovilla Rd
Glenn Heights, TX

Revisions		

Sheet No.
SN-3

APPROVED

By Laura Beth Myers at 10:45 am, Dec 29, 2021



EXTERIOR SIGN PACKAGE

DATE: 12.08.21

REQUISITE CHECKLIST

ALL REQUIREMENTS MUST BE MET BEFORE BEING RELEASED TO PRODUCTION



SURVEY



ALL VECTOR AND / OR HIGH RESOLUTION ART

*DATE CHECKED (Designer name): Joe Example 9/17/21

ART CONFIRMED BY

TJG 9/17/21



ALL PAINT / VINYL / PRINT COLORS (CMYK or PMS) /
ALL STONE, BRICK, VENEER, AND FINISHES

DESIGNER NOTES

- NEED PROPER PYLON MATERIAL AND ALLOWABLE AREA
- NOTES
- NOTES
- NOTES
- NOTES
- NOTES


RED LINE OVER TITLE BLOCK ON DRAWING PAGES INDICATES DRAWING IS NOT READY FOR PRODUCTION - ALL TBD ITEMS MUST BE RESOLVED.

D/F INTERNALLY ILLUMINATED PYLON (Qty 1)

SQUARE FOOTAGE: 100

APPROVED

By Laura Beth Myers at 10:44 am, Dec 29, 2021

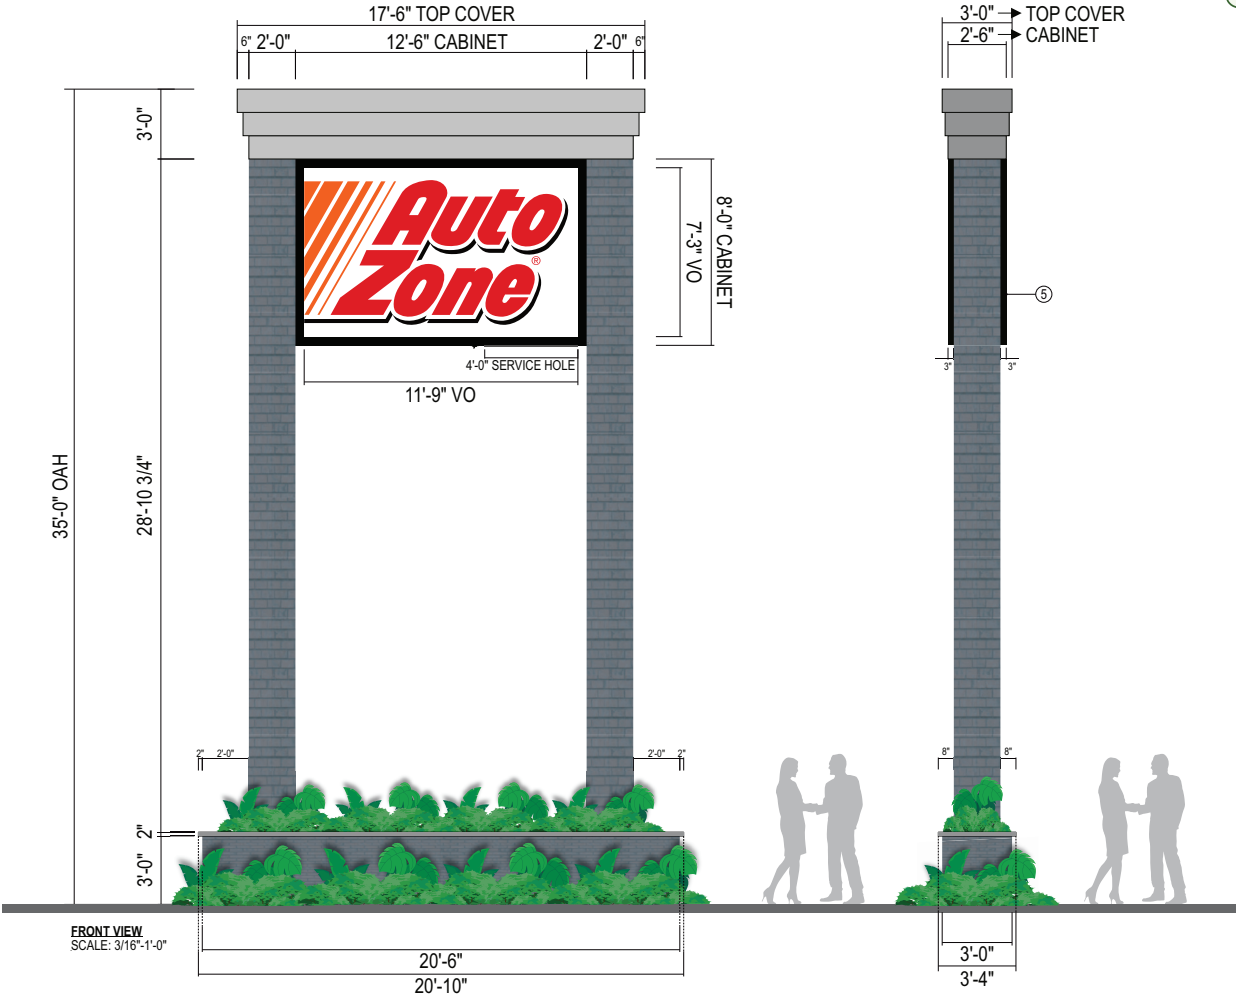

JONES SIGN Your Vision. Accomplished. WWW.JONESSIGN.COM	JOB # 267005-R5 DATE: 12.08.2021 DESIGNER: DSG SALES REP: Michael Bjorklund PROJ MGR: Tisler	REV.	DATE	BY	DESCRIPTION	CLIENT APPROVAL	DATE		Site # AutoZone E OVILLA RD GLENN HEIGHTS, TX DESIGN PHASE: CONCEPTUAL	SHEET NUMBER 1.0
		1	12.08.21	DSG	REVISED AS PER RED NOTES					
		2	12.16.21	ML	REVISED PLANTER HEIGHT AND ADDED A DISCONNECT SWITCH					
		3	12.20.21	ML	REVISED PER COMMENTS					
		4	12.20.21	ML	REVISED COLOR SPECS	LANDLORD APPROVAL	DATE			
		5	12.23.21	ML	REVISED PER COMMENTS					
		6	00.00.00	XX	XXXX					
		7	00.00.00	XX	XXXX					
		8	00.00.00	XX	XXXX					
		9	00.00.00	XX	XXXX					
		10	00.00.00	XX	XXXX	QC				

This is an original, unpublished drawing by Jones Sign Co., Inc. It is for your personal use in conjunction with a project being planned for you by JONES SIGN. It is not to be shown to anyone outside of your organization, nor is it to be used, reproduced, copied or exhibited in any fashion. Use of this design or the salient elements of this design in any sign done by any other company, without the express written permission of JONES SIGN, is forbidden by law and carries a civil forfeiture of up to 25% of the purchase price of the sign. JONES SIGN will endeavor to closely match colors, including PMS, where specified. We cannot guarantee exact matches due to varying compatibility of surface materials and paints used. All sizes and dimensions are illustrated for client's conception of project and are not to be understood as being exact size or exact scale.

D/F INTERNALLY ILLUMINATED PYLON (Qty 1)

SQUARE FOOTAGE: 100



FLEX FACE LAYOUT
SCALE: 3/8"=1'-0"

SPECIFICATIONS

- 2' x 2' x .250" INVERTED STEEL ANGLE FRAME SYSTEM P-1 w/ ANGLE PUNCHED TO ACCEPT SIGMTECH CLIPS / ACCESS DOOR ON BOTH SIDES OF CABINET
- (4) 3/4" SWAY RODS
- 4 1/2" FORMED .063" PRE-FINISHED BLACK/WHITE ALUMINUM RETAINER / FASTENED TO CABINET w/ #8 x 1/2" LG HEX WASHER HEAD TEK SCREWS
- (2) 3/4" LIFTING EYES
- .063" PRE-FINISHED BLACK/WHITE ALUMINUM RETURNS / FASTENED TO CABINET w/ 1/8" POP RIVETS
- 6" X 6" STEEL TUBE WITH WELDED 12" X 12" STEEL PLATE
- INTERNALLY ILLUMINATED w/ GE LED STICKS
- POWER SUPPLY LOCATED INSIDE CABINET
- 0606 WHITE COOLEY BRITE FACES / FIRST SURFACE APPLIED ARLON TRANSLUCENT VINYL GRAPHICS V-1, V-2, V-3
- SIGN TECH CLIP ASSEMBLIES
- REFER TO ENGINEERING FOR STEEL SUPPORT REQUIREMENTS / PORTION OF POLE INSIDE CABINET TO BE PAINTED P-1
- SEE P-10 FOR PRIMARY ELECTRICAL WIRING BELOW GRADE PER LOCAL CODE, IN S.W. OTHERS
- CONCRETE FOOTING / REFER TO ENGINEERING FOR POLE EMBEDMENT SPECIFICATION AND FOOTING REQUIREMENTS
- DRAIN HOLES / MINIMUM 4 REQUIRED
- MULTI-TAP FIXTURES TO ACCOMMODATE ELECTRICAL EXISTING ON SITE
- CONDUIT EXPOSED / NO HOLE REQUIRED BELOW GRADE
- 2" MASONRY CAP P-6, 3'-0" TOP MASONRY CAP P-5
- SMOOTH FACE CMU - BLOCK BASE PAINTED P-6 (DONE BY OTHERS)
- SERVICE HOLE BELOW CABINET
- DISCONNECT SWITCH

NOTES


- STANDARD CABINET DEPTH IS 30" / TO BE ADJUSTED AS NEEDED PER ENGINEERING
- MASONRY BASE 36" DEEP
- DUE TO THE HEIGHT OF THE SIGN, JONES SIGN WILL CONTRACT THE SUB TO COMPLETE THE FOOTINGS AND SET THE POLES
- THE CABINET WILL BE INSTALLED PRIOR TO THE MASONRY BEING INSTALLED BY THE GC
- ONCE THE POLE AND CABINET ARE INSTALLED THE GC WILL BE RESPONSIBLE FOR ALL OF THE MASONRY WORK
- ATTACHMENT METHOD WILL NEED TO BE VERIFIED BY AN ENGINEER
- SPREADER BAR TO BE USED TO ENSURE CORRECT DISTANCE BETWEEN POLES

COLORS/FINISHES


- | | |
|-----|--|
| P-1 | RUSTOLEUM 20-9109 WHITE PRIMER |
| V-1 | ARLON 44 ORANGE HI PERF. TRANSLUCENT VINYL |
| V-2 | ARLON 22 BLACK HI PERF. TRANSLUCENT VINYL |
| V-3 | ARLON 143 POPPY RED HI PERF. TRANSLUCENT VINYL |
| P-5 | MEDIUM GRAY - SEE FORMULA |
| P-6 | MP 68821 DARK GRAY |

APPROVED

By Laura Beth Myers at 10:45 am, Dec 29, 2021

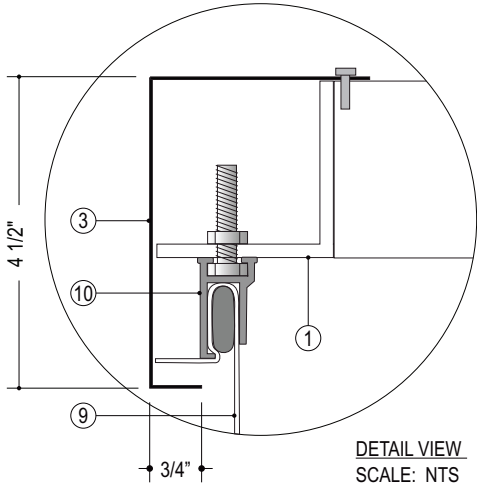

DETAIL VIEW
SCALE: NTS

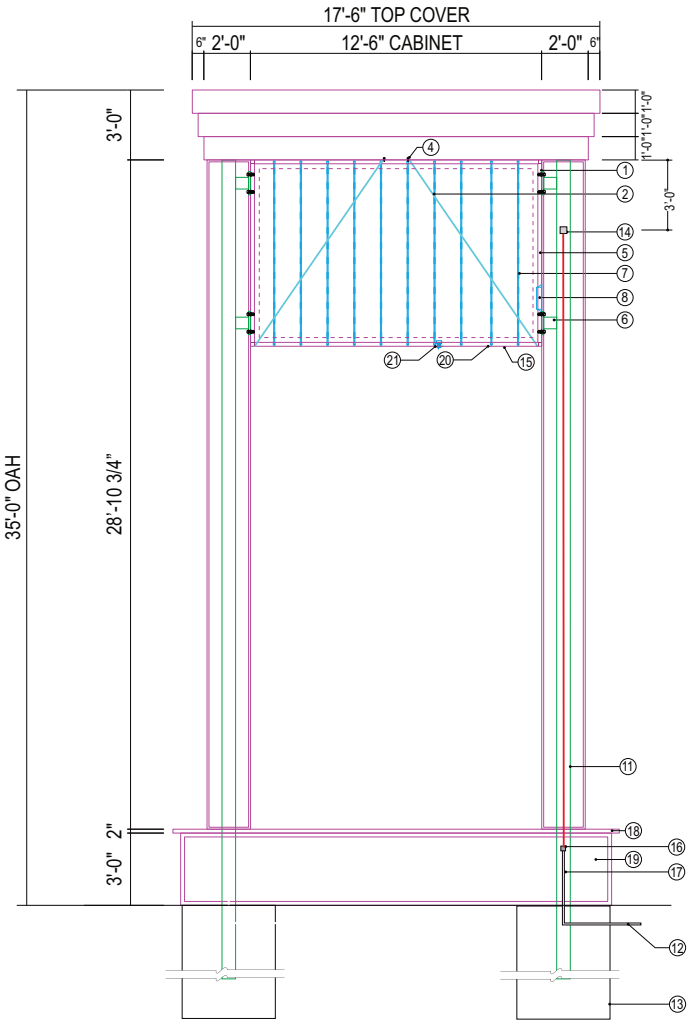

MEDIUM GRAY 1 QT FORMULA			
N 202	461.9	923.8	1847.6
N 923	203.5	407	814
N 917	98.3	196.6	393.2
N 912	9	18	36
N 921	5	10	20
N 955	157.8	315.6	631.2

VARIABLES

SIZE	FINISHED SIZE	V.O.	CORNERS	AMPS	CIRCUITS	ILLUMINATION	POWER SUPPLIES
812 100 SQ FT	8'-0" x 12'-6"	7'-3" x 11'-9"	SQUARE	2.70	120V (1) 20 AMP CIRCUIT	(10) GE LED TETRA STICKS	(1) GE 24V-300W POWER SUPPLY

JONES SIGN
Your Vision. Accomplished.
WWW.JONESSIGN.COM

JOB # 267005-R5

DATE: 12.08.2021

DESIGNER: DSG

SALES REP: Michael Bjorklund

PROJ MGR: Tisler

REV.	DATE	BY	DESCRIPTION
1	12.08.21	DSG	REVISED AS PER RED NOTES
2	12.16.21	ML	REVISED PLANTER HEIGHT AND ADDED A DISCONNECT SWITCH
3	12.20.21	ML	REVISED PER COMMENTS
4	12.20.21	ML	REVISED COLOR SPEC
5	12.23.21	ML	REVISED PER COMMENTS
6	00.00.00	XX	XXXX
7	00.00.00	XX	XXXX
8	00.00.00	XX	XXXX
9	00.00.00	XX	XXXX
10	00.00.00	XX	XXXX

CLIENT APPROVAL	DATE
LANDLORD APPROVAL	DATE
QC	

AutoZone

Site # AutoZone
E OVILLA RD
GLENN HEIGHTS, TX

DESIGN PHASE: CONCEPTUAL

SHEET NUMBER

1.0

This is an original, unpublished drawing by Jones Sign Co., Inc. It is for your personal use in conjunction with a project being planned for you by JONES SIGN. It is not to be shown to anyone outside of your organization, nor is it to be used, reproduced, copied or exhibited in any fashion. Use of this design or the salient elements of this design in any sign done by any other company, without the express written permission of JONES SIGN, is forbidden by law and carries a civil forfeiture of up to 25% of the purchase price of the sign. JONES SIGN will endeavor to closely match colors, including PMS, where specified. We cannot guarantee exact matches due to varying compatibility of surface materials and paints used. All sizes and dimensions are illustrated for client's conception of project and are not to be understood as being exact size or exact scale.